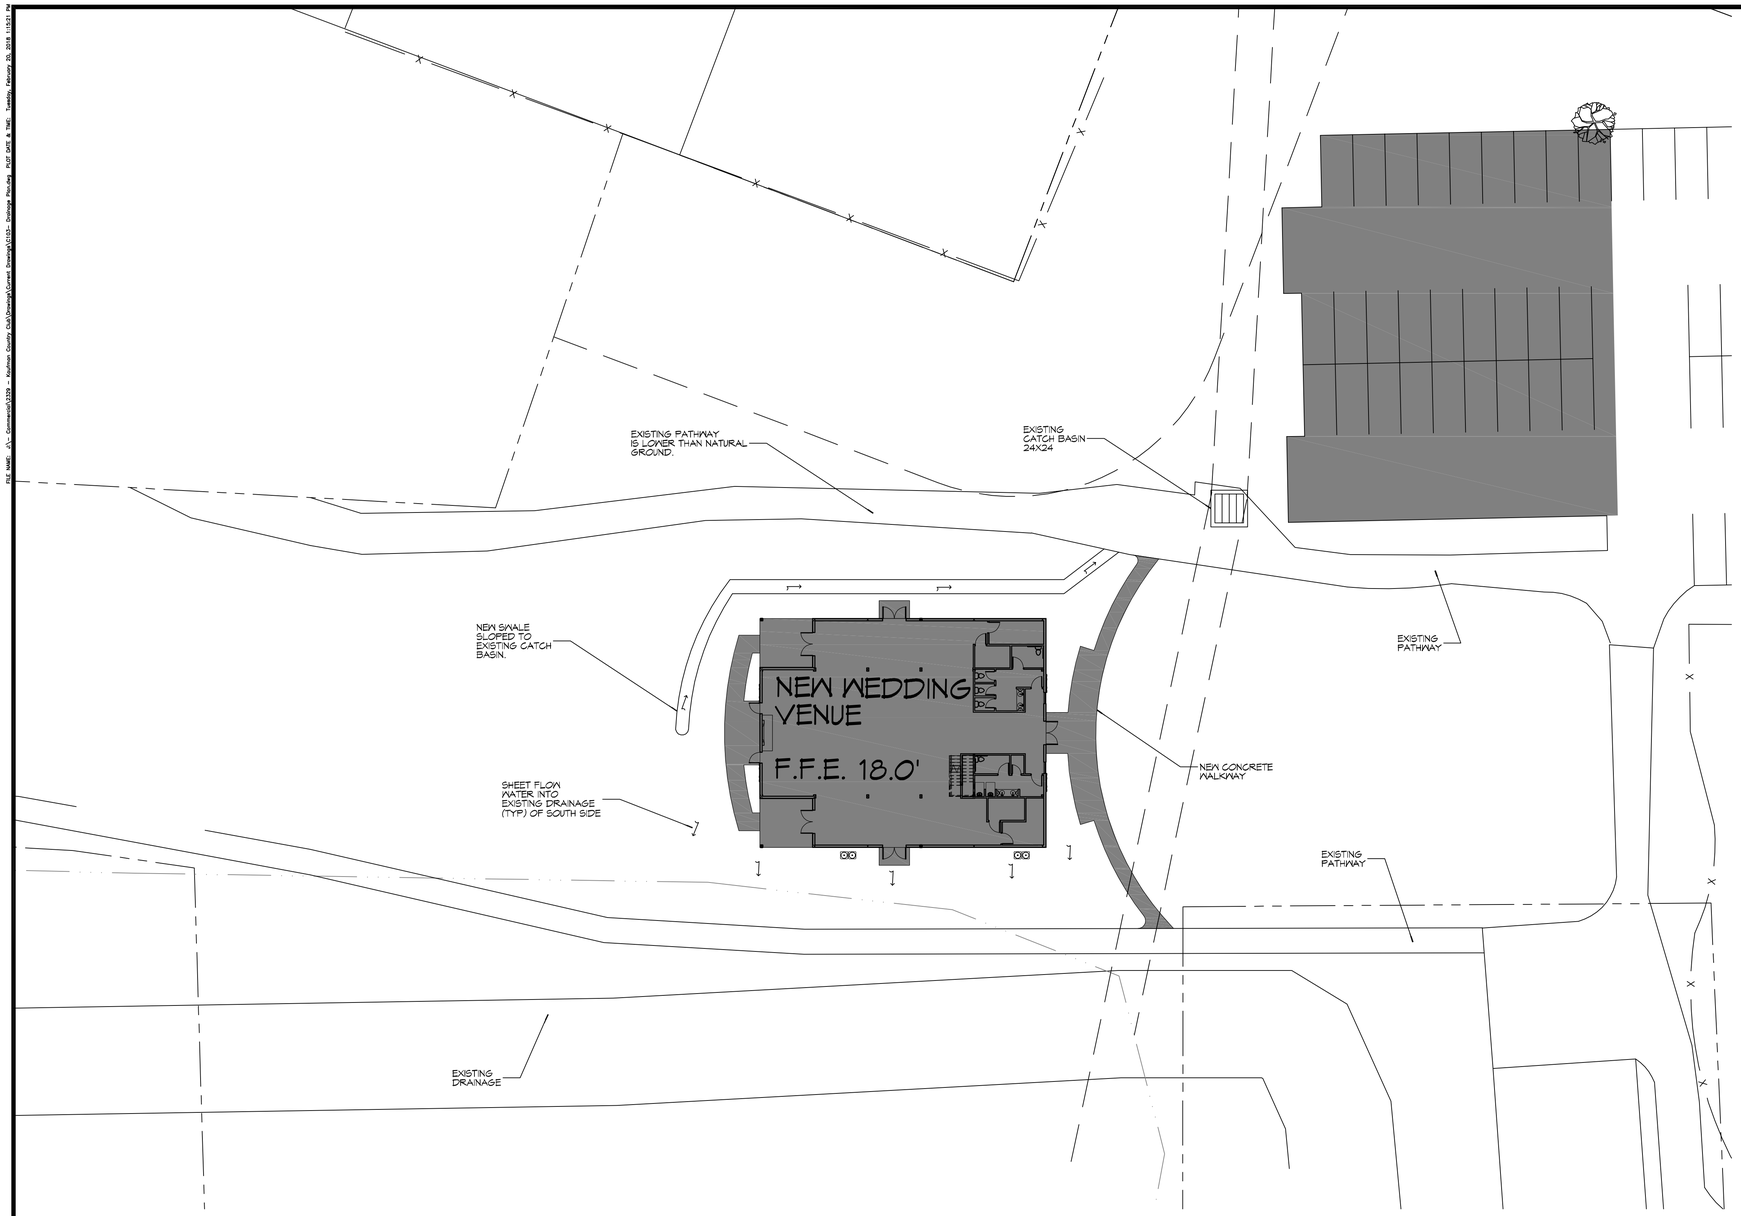

N

1 DRAINAGE SITE PLAN
SCALE: 1"=20'-0"

DAMMON ENGINEERING, INC.
LOUISIANA & MISSISSIPPI

www.dammonengineering.com
info@dammonengineering.com
PH: 985.649.5832

Chief Engineer: Brian Mistich, PE
554 Old Spanish Trail
Slidell, LA 70458

REVISIONS

#	DESCRIPTION	DATE

SEAL:

STATE OF LOUISIANA
BRIAN A. MISTICH
License No. 30187
PROFESSIONAL ENGINEER

NEW BUILDING
PINEWOOD WEDDING VENUE
405 COUNTRY CLUB BLVD.
SLIDELL LA. 70458

JOB No:	23-24	DATE:	01-30-18
DRAWN BY:	CKD	CHECKED BY:	BAM

The design drawings and specifications, maps and other documents, instruments, models and electronic media prepared by Dammon Engineering, and as part thereof shall be used by the owner only for the purpose for which they are intended. Ownership of all documents and electronic media shall remain the property of Dammon Engineering, and no part thereof shall be used for any purpose other than as stated above without the written consent of Dammon Engineering. Field verify all dimensions and conditions and report any discrepancies and/or omissions to the Engineer before proceeding with the work. Do not scale drawings.

SHEET TITLE:
DRAINAGE PLAN

DRAWING NUMBER:
C103

SHEET No: 1 of # 2