FILE NAME: J:_Commercial\2396 - Boyd Funeral Home\Drawings\Current Drawings\E104 - SECOND FLOOR LIGHTING PLAN.dwg PLOT DATE & TIME: Thursday, October 10, 2019 4:30:30 PM

KEYED NOTES

1. PROVIDE CONNECTION TO UN-SWITCHED HOT OF LIGHTING CIRCUIT AND SHALL HAVE 90 MINUTE EMERGENCY BATTERY BACKUP.

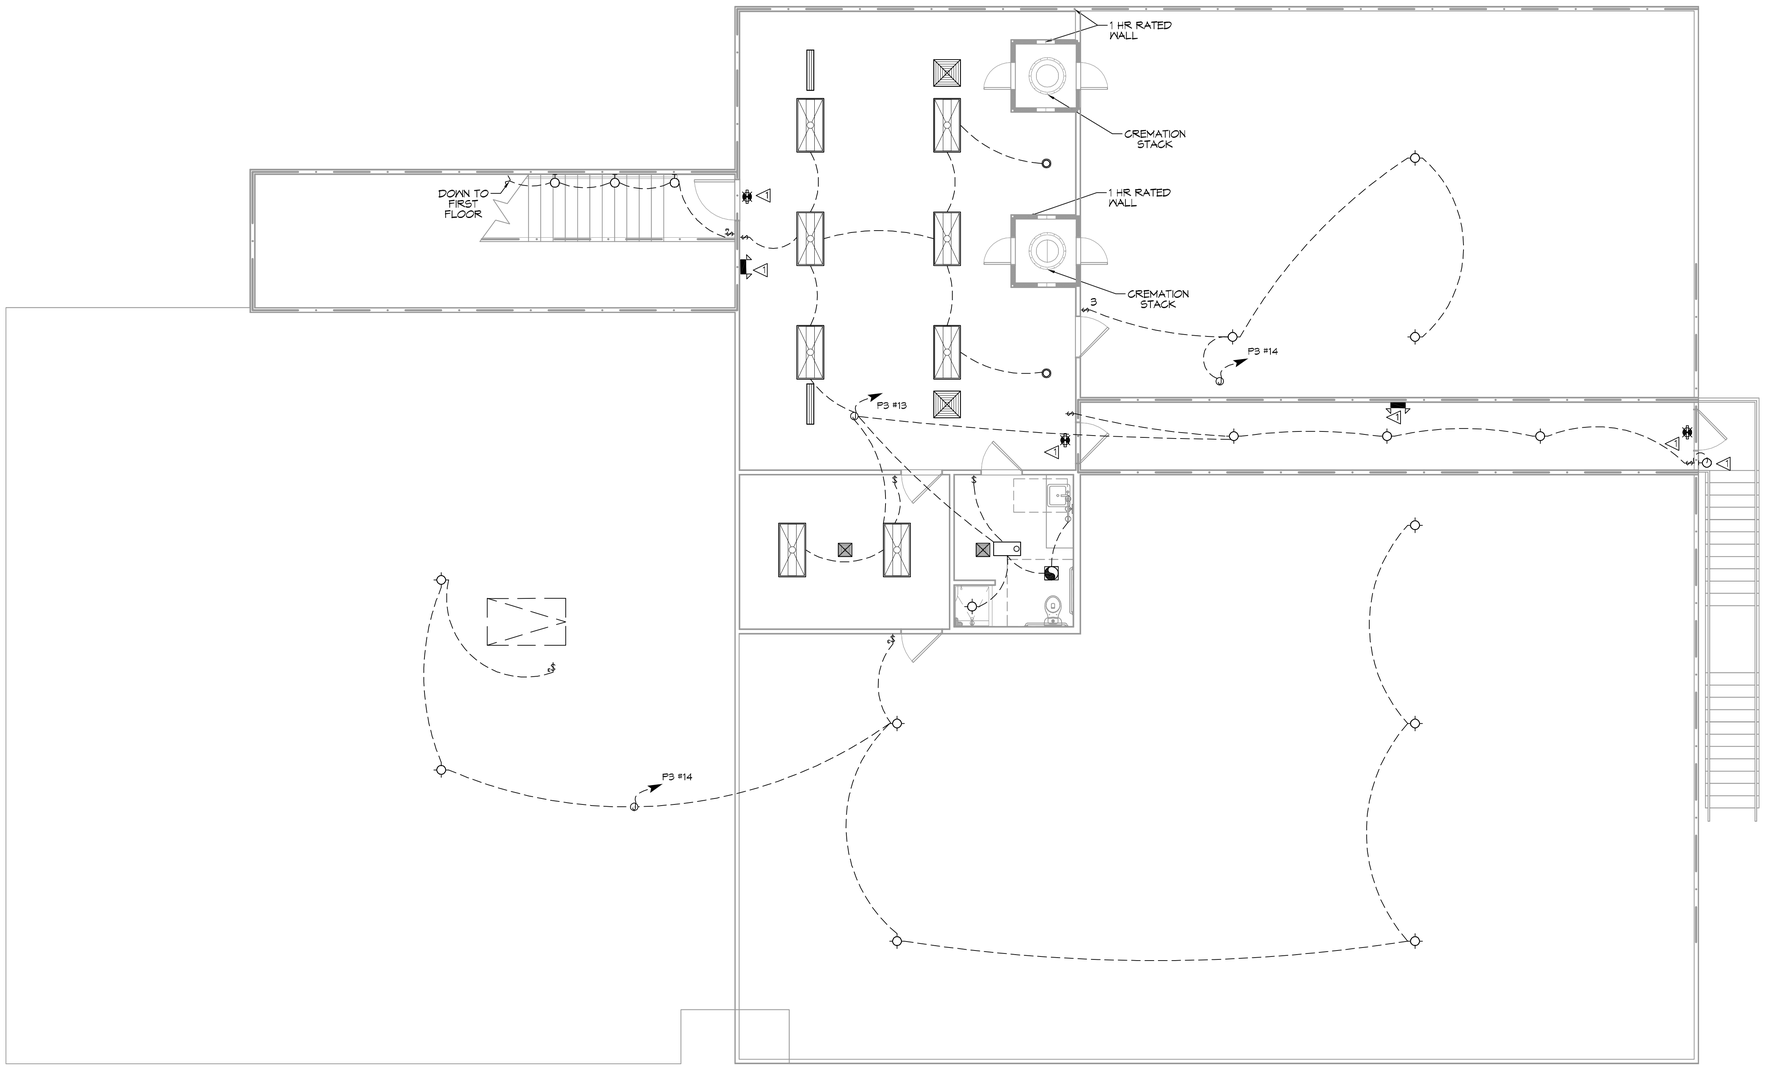

29 SECOND FLOOR LIGHTING PLAN

SCALE: 3/16"=1'-0"

N

DAMMON ENGINEERING, INC.
LOUISIANA & MISSISSIPPI
www.dammonengineering.com
info@dammonengineering.com
PH: 985.649.5832
Chief Engineer: Brian Mistich, PE
554 Old Spanish Trail
Slidell, LA 70458

#	DESCRIPTION	DATE

REVISIONS

SEAL:

NEW FUNERAL HOME

BOYD FAMILY FUNERAL HOME

4800 DONNAN ROAD
NEW ORLEANS, LA

JOB No:	2396	DATE:	10-10-2019
DRAWN BY:	JAG/KV	CHECKED BY:	CKD

The above drawing and specifications, designs, and arrangements represented thereby are and shall remain the property of Dammon Engineering, and no part thereof shall be copied, disclosed to others, or used in connection with any work or project other than the specified project for which they are prepared and delivered. Upon written request, Dammon Engineering, Inc. will release ownership of the above drawing & specifications upon completion of the project.

SHEET TITLE:
SECOND FLOOR LIGHTING PLAN

DRAWING NUMBER:

E104

SHEET No: 22 of # 23