PLANNING

ZONED C-4
HIGHWAY COMMERCIAL

PARKING

1 SPACE PER 300 SQ. FT. OF SHOWROOM
AREA: 1,300 / 300 = 5 REQUIRED

PLUS 1 SPACE PER EMPLOYEE = 7 SPACES

TOTAL PARKING SPACES REQUIRED = 12

TOTAL OF PARKING SPACES PROVIDED = 20

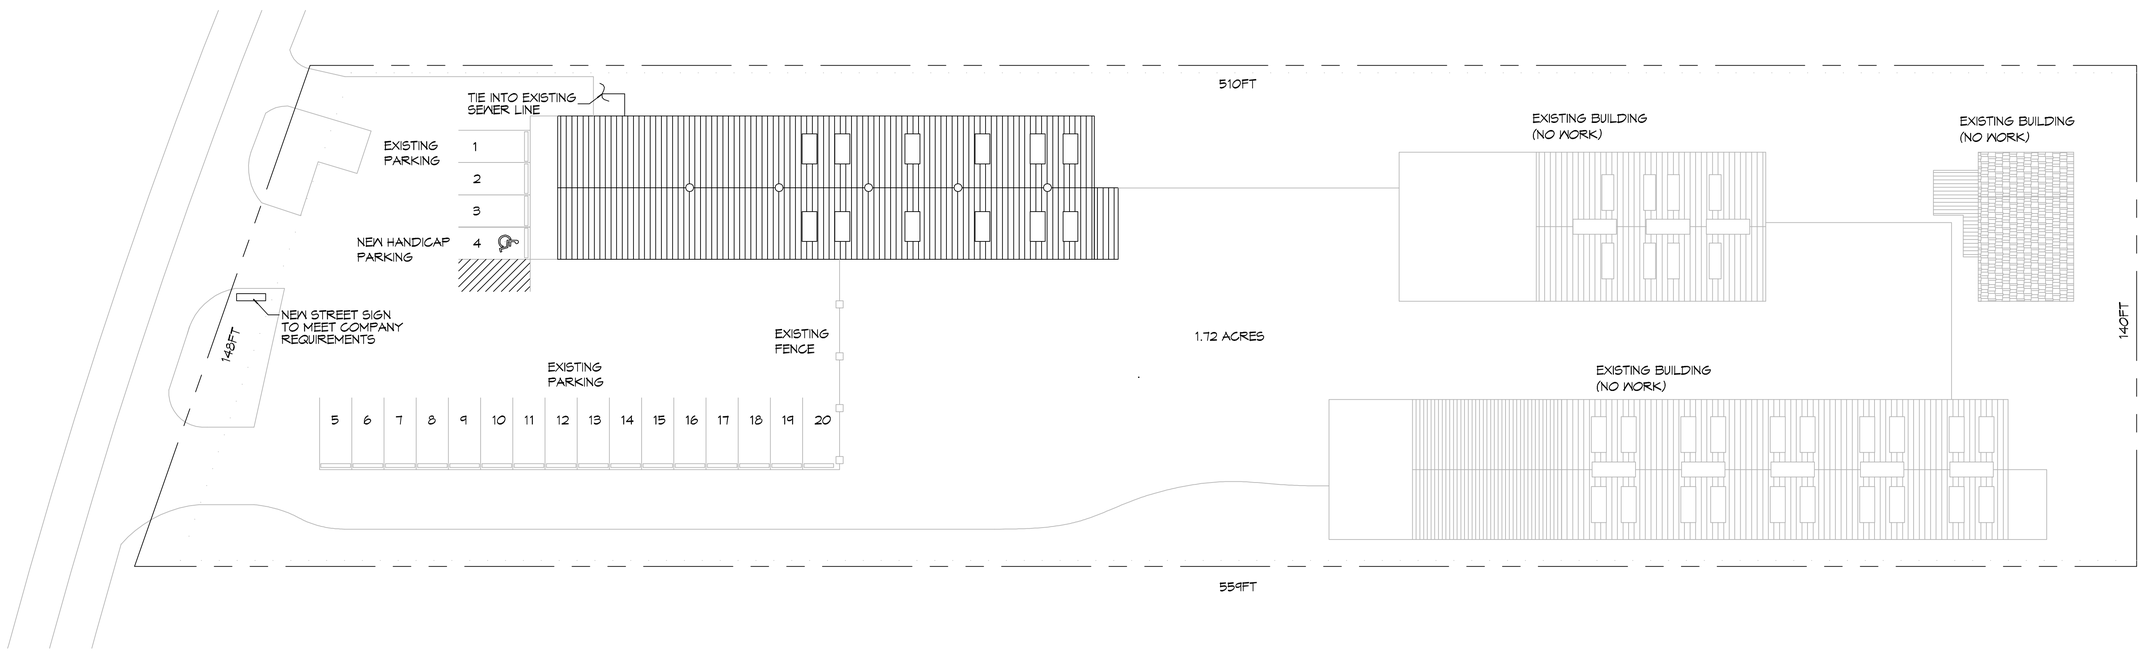

SITE PLAN
SCALE: 1"=20'

DAMMON ENGINEERING, INC.
LOUISIANA & MISSISSIPPI
www.dammonengineering.com
info@dammonengineering.com
PH: 985.649.5832
Chief Engineer: Brian Mistich, PE
554 Old Spanish Trail
Slidell, LA 70458

REVISIONS

#	DESCRIPTION	DATE

SEAL:
STATE OF LOUISIANA
BRIAN A. MISTICH
License No. 30187
PROFESSIONAL ENGINEER

MEINEKE
MEINEKE CAR CARE CENTER
722 EAST I-10 SERVICE ROAD
SLIDELL, LA. 70458

JOB No: 2442 DATE: 07/07/2021
DRAWN BY: CKD CHECKED BY: CKD

This plans is issued by, and property of Dammon Engineering, Inc. Any and all copyrights, patents, and other intellectual property rights in and to the plans, including but not limited to the right to control the use of the plans, shall remain the property of Dammon Engineering, Inc. Any use or reproduction of the plans, in whole or in part, without written permission of Dammon Engineering, Inc. is prohibited.

SHEET TITLE:
SITE PLAN

DRAWING NUMBER:
C101

SHEET No: 3 of # 8