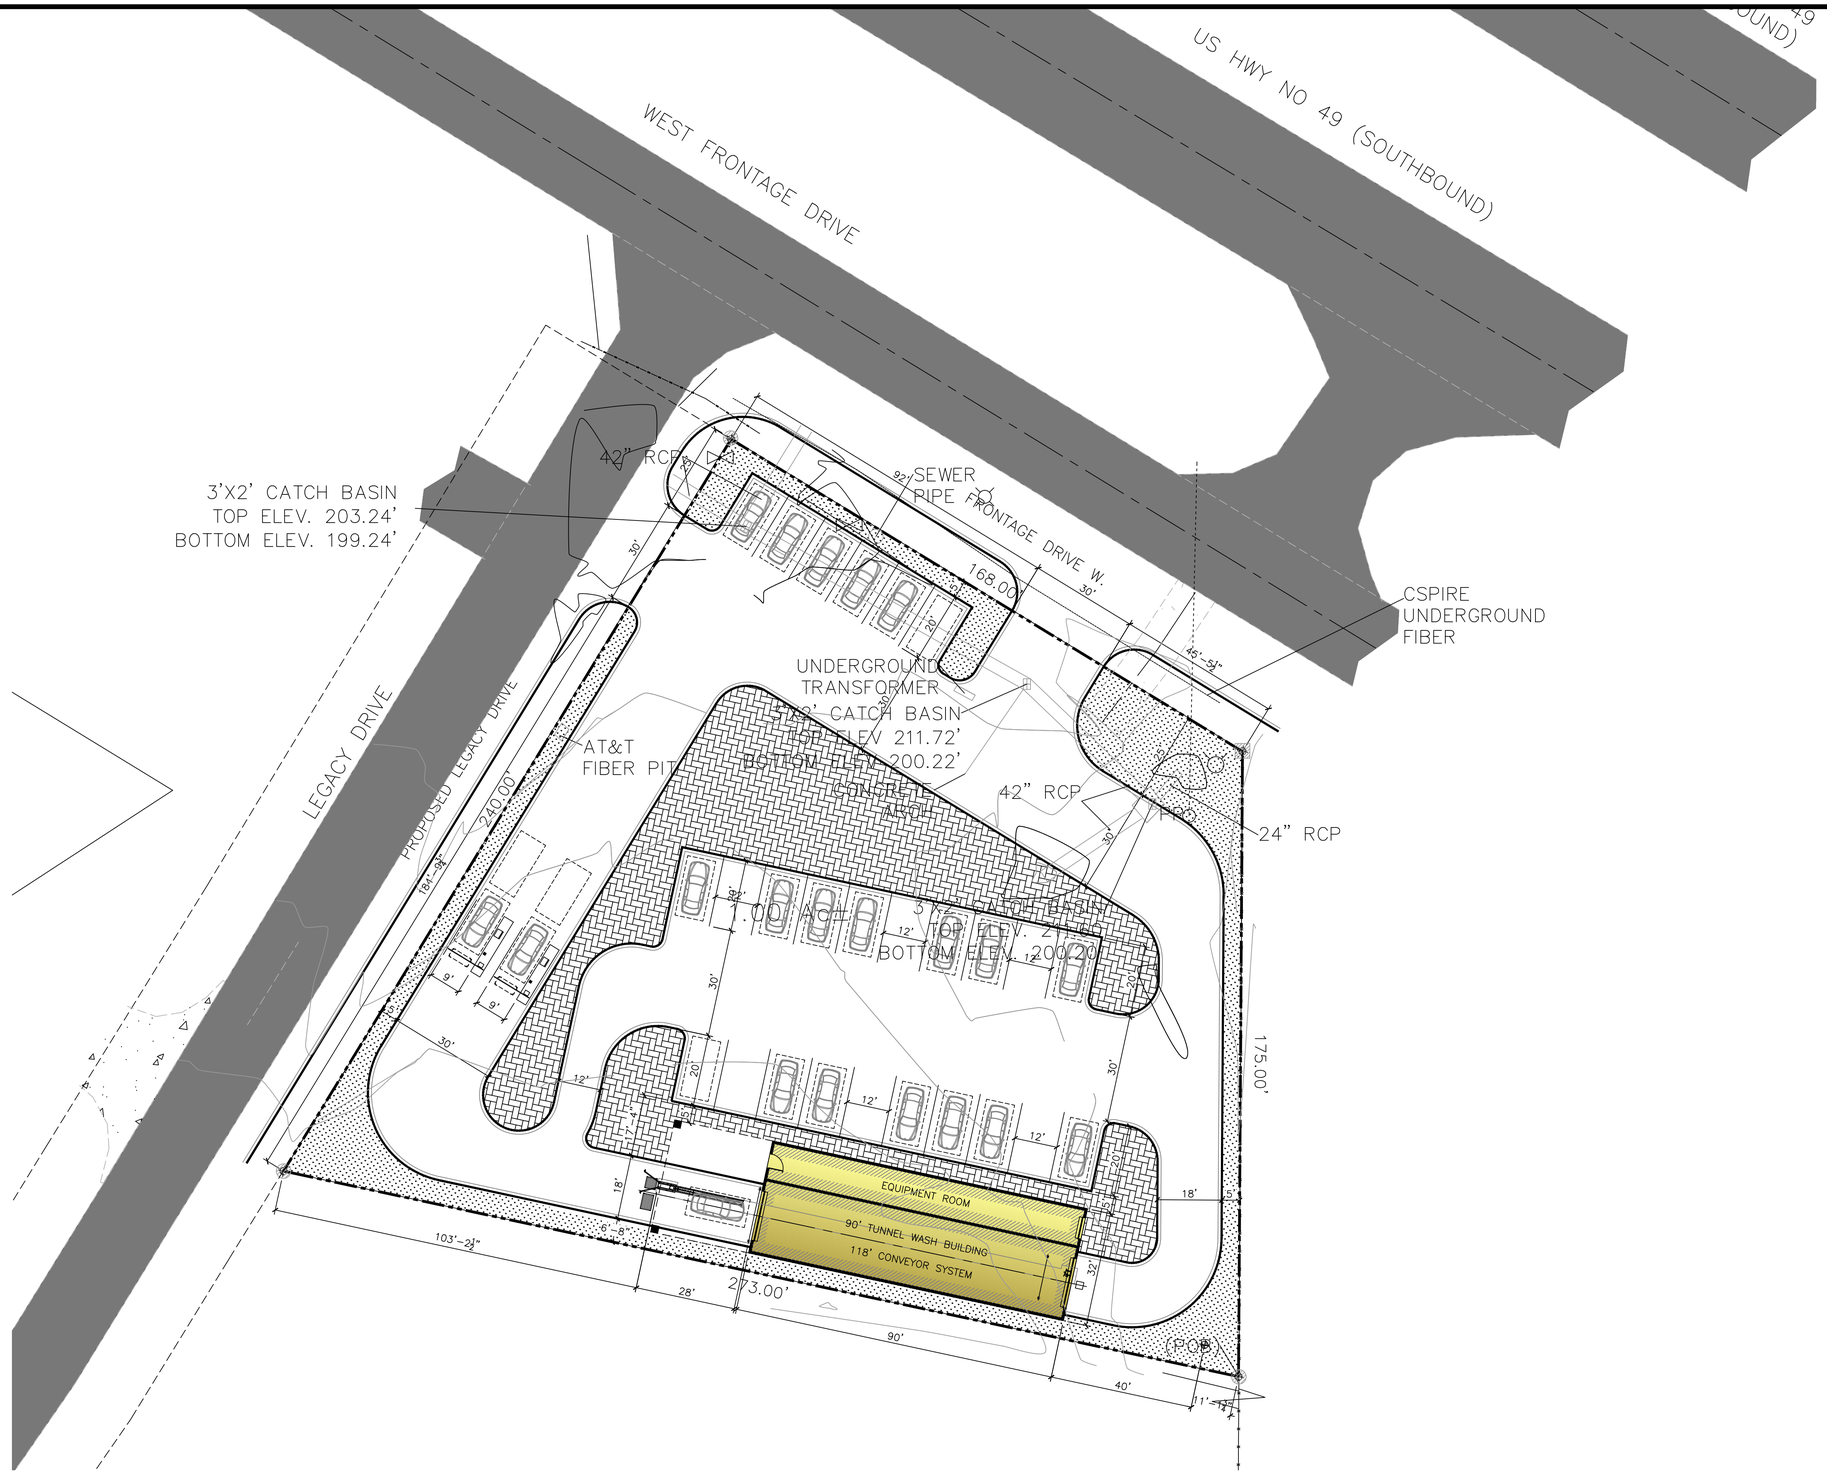

1 SITE PLAN
SCALE: 1" = 20'-0"

DAMMON ENGINEERING, INC.
LOUISIANA & MISSISSIPPI

Chief Engineer: Brian Mistich, PE
554 Old Spanish Trail
Slidell, LA 70458

www.dammonengineering.com
info@dammonengineering.com
PH: 985.649.5832

#	DESCRIPTION	DATE

REVISIONS

SEAL:

BRIAN A. MISTICH
LICENSED PROFESSIONAL
ENGINEER
20971
STATE OF MISSISSIPPI

A NEW CARWASH FOR
CHEEKY MONKEY
CARWASH

WEST FRONTAGE DRIVE
HOGINS, MISSISSIPPI 39577

JOB No: 2024
DATE: 08-22-2024
DRAWN BY: CKD
CHECKED BY: BAM

The drawings and specifications, the plans and specifications, represent the design, in part, of Dammon Engineering, and are open between and shall be used only for the specified project. The reproduction, alteration, or use for any purpose other than those authorized by Dammon Engineering, Inc. is forbidden. Review, Approval and Release of these plans and specifications shall not constitute a waiver of any rights of Dammon Engineering, Inc. in and to the plans and specifications.

SHEET TITLE:
SITE PLAN

DRAWING NUMBER:
C101

SHEET No: 2 of 10