▭ – DENOTES: FLAT WASHERS

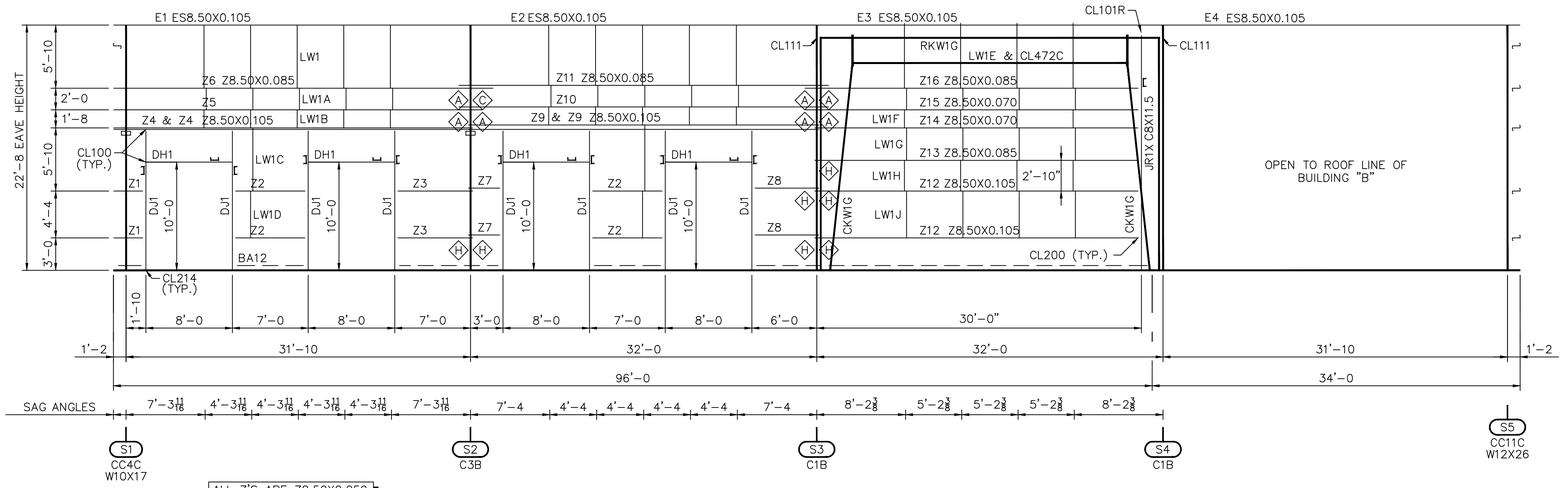


ALL Z'S ARE Z8.50X0.059 UNLESS NOTED OTHERWISE

ALL DJ'S AND DH"S ARE C8.50X0105 UNLESS NOTED OTHERWISE

ELEVATION "A"
BUILDING "A"
(PHASES "1" AND "Z")

NOTE: GIRTS AND/OR WALL PANELS MAY REQUIRE FIELD CUTTING AT FRAMED OPENINGS, WALK DOORS, WINDOWS, LOUVERS, OPEN AREAS, AND/OR CONSTRUCTION (NOT BY STAR) AREAS.

FIELD MITER PERIMETER TRIM CORNERS AND PEAK BOXES, MAKE WATER TIGHT

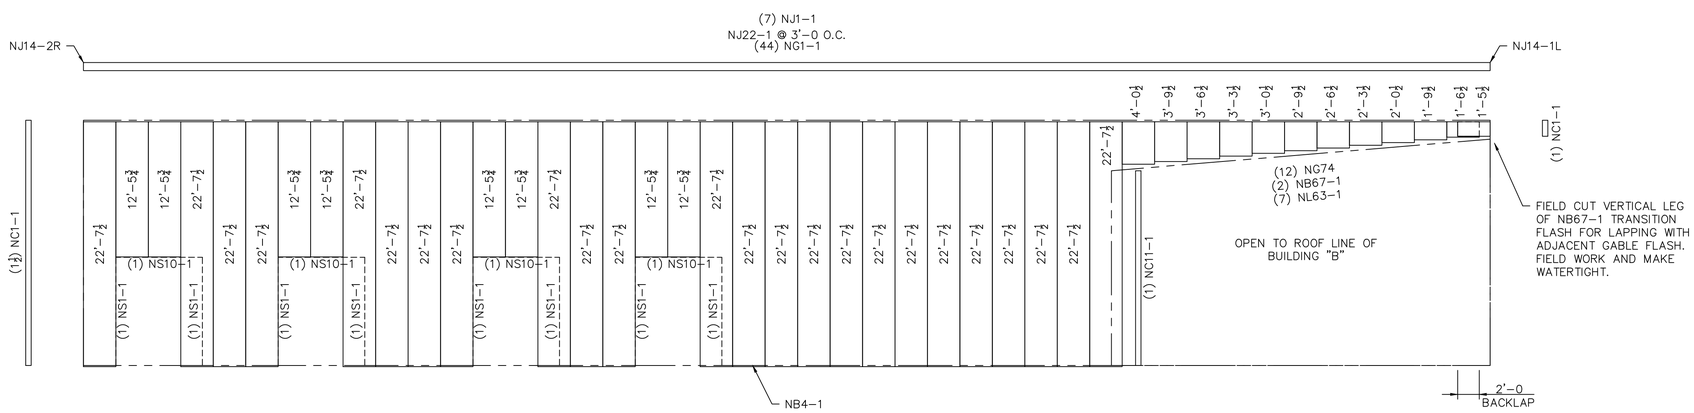


WALL SHEETING ELEVATION "A"
BLDG A
(PHASES "2")

## Z_SECTION LAP TABLE

| SYMBOL | LAP | SYMBOL | LAP | SYMBOL | LAP |
|---|---|---|---|---|---|
| A | 1'–1" LAP | E | 3'–2¼" LAP | I | 4'–7" LAP |
| B | 1'–7" LAP | F | 3'–7" LAP | K | 5'–1" LAP |
| C | 2'–1" LAP | G | 4'–1" LAP | L | 5'–7" LAP |
| D | 2'–7" LAP | H | 2¼" LAP | | |

| Revision | Date | Description | By | Ck'd |
|---|---|---|---|---|
| F1 | 08/09/11 | FINAL DRAWINGS COMPLETE FOR PHASE 1 AND Z | LSI | LSA |
| F2 | 08/31/11 | FINAL DRAWINGS COMPLETE ALL PHASES | LSI | LSR |


STAR BUILDING SYSTEMS
An NCI Company
P.O. BOX 94910
OKLAHOMA CITY, OK 73143
(405) 636–2010


Customer: CASEY CIVIL LLC COMMERCIAL MANDEVILLE, LA

Project Name & Location: PINNACLE CASINO – MANHATTAN CONSTRUCTION BATON ROUGE, LA

Drawing Status: ☐ Preliminary (Not For Construction) ☐ For Approval (Not For Construction) ☐ For Construction Permit ☒ For Erector Installation

Scale: NOT TO SCALE
Drawn by: LSI
Checked by: LSA
Project Engineer: AK
Job Number: 12–B–63841
Sheet Number: E4 of 16

The engineer whose seal appears hereon is an employee for the manufacturer for the materials described herein. Said seal or certification is limited to the products designed and manufactured by manufacturer only. The undersigned engineer is not the overall engineer of record for this project.

BRIAN A. CARMICHAEL, P.E.
Louisiana P.E. 33110

STATE OF LOUISIANA
BRIAN A CARMICHAEL
License No. 33110
PROFESSIONAL ENGINEER
09/01/11
IN
CIVIL ENGINEERING