FILE NAME: J:_Commercial\Gus Sucks GST Street\Current Drawings\C101 - Site Plan.dwg PLOT DATE & TIME: Tuesday, October 22, 2024 2:13:37 PM

PLANNING

ZONING DISTRICT - C-4
ZONING DESCRIPTION - HIGHWAY COMMERCIAL

FLOOD ZONE

ZONE "AE"

BUILDING ELEVATION

BASE FLOOD ELEVATION = 11.0'
NEW FINISHED FLOOR ELEVATION = ????

BUILDING SQUARE FOOTAGE

TOTAL BUILDING 3200 SQ. F.T
OCCUPIED GROSS SPACE 2800 SQ. FT.

PARKING REQUIREMENTS

GENERAL BUSINESS
OFF STREET PARKING ONLY

8 REGULAR PARKING SPACES PROVIDED
1 HANDICAP PARKING SPACE PROVIDED
TOTAL PARKING SPACES PROVIDED 9

SITE LIGHTING

EXTERIOR LIGHTING SHALL BE SHADED OR INWARDLY DIRECTED IN SUCH A MANNER SO THAT NO DIRECT LIGHTING OR GLARE BE CAST BEYOND THE PROPERTY LINE. THE INTENSITY OF SUCH LIGHTING SHALL NOT EXCEED ONE FOOT CANDLE AS MEASURED AT THE ABUTTING PROPERTY LINE.

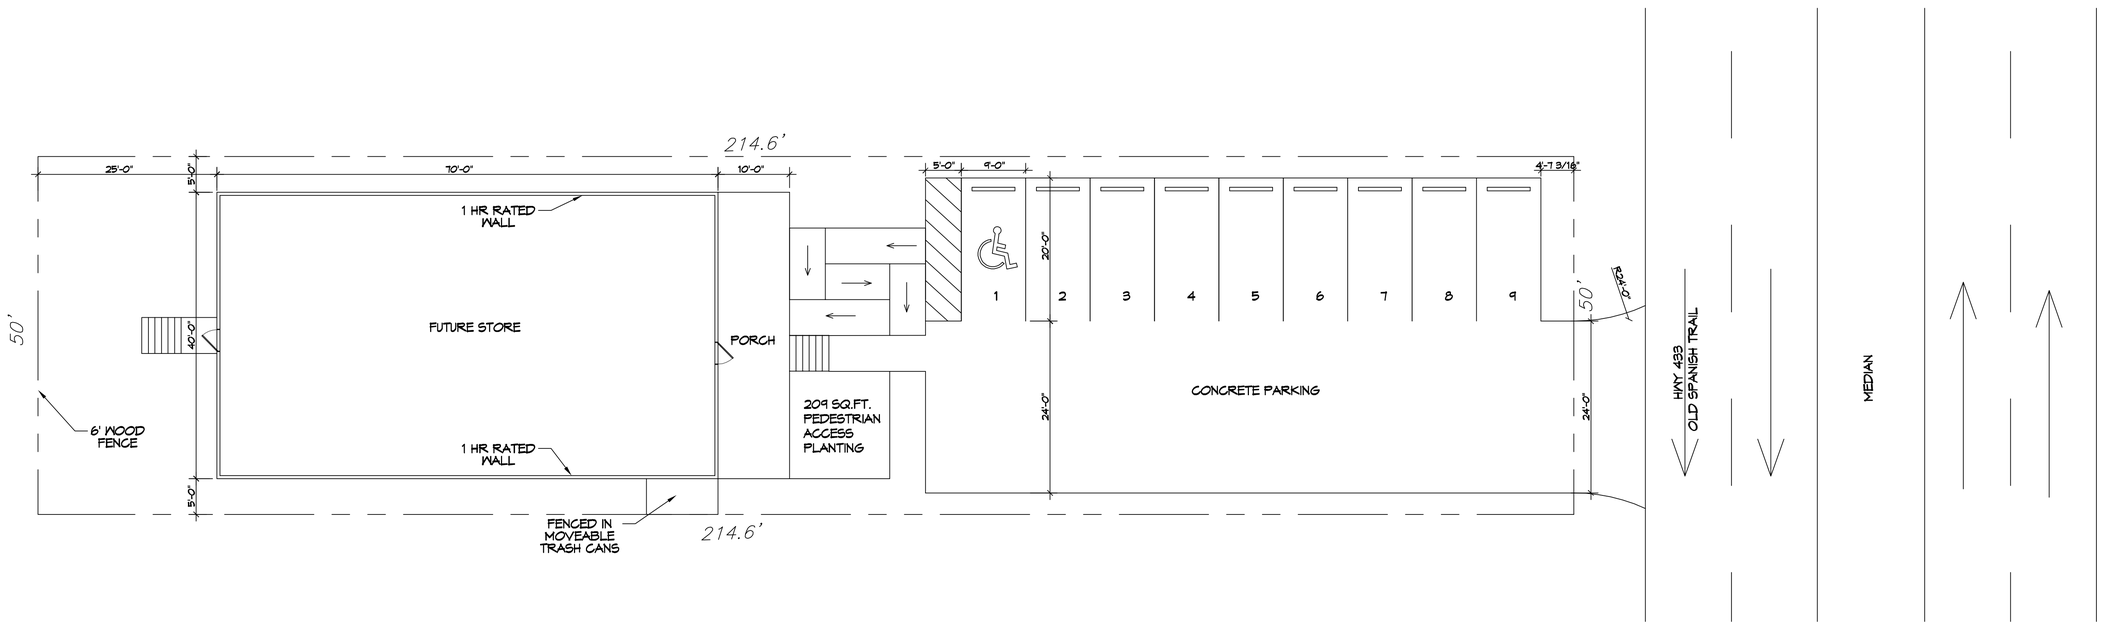

N

1 PROPOSED SITE PLAN
SCALE: 1" = 10'

DAMMON ENGINEERING, INC.
LOUISIANA & MISSISSIPPI

www.dammonengineering.com
info@dammonengineering.com
PH: 985.649.5832

Chief Engineer: Brian Mistich, PE
554 Old Spanish Trail
Slidell, LA 70458

#	DESCRIPTION	DATE

REVISIONS

SEAL:

NEW RETAIL STORE
GUS' TACKLE & NETS
726 OLD SPANISH TRAIL
SLIDELL, LA. 70458

JOB No:	2024	DATE:	10-22-2024
DRAWN BY:	CKD	CHECKED BY:	JMS

The design shown on this drawing is for illustrative purposes only and is proprietary intellectual property of Dammon Engineering and Dammon Engineering, and is the property thereof and the owner. Any use of this design without the express written consent of Dammon Engineering and Dammon Engineering is prohibited. Dammon Engineering, its heirs and assigns shall be indemnified and held harmless by the owner and/or user of any design or drawing for any and all claims, damages, and losses arising out of any reuse of the design or drawing without written consent of Dammon Engineering and Dammon Engineering.

SHEET TITLE:
PROPOSED SITE PLAN

DRAWING NUMBER:
C101

SHEET No: 1 of # 1