PARKING NOTES

THIS AREA OF SLIDELL HAS ON STREET PARKING.
NO ON SITE PARKING REQUIRED

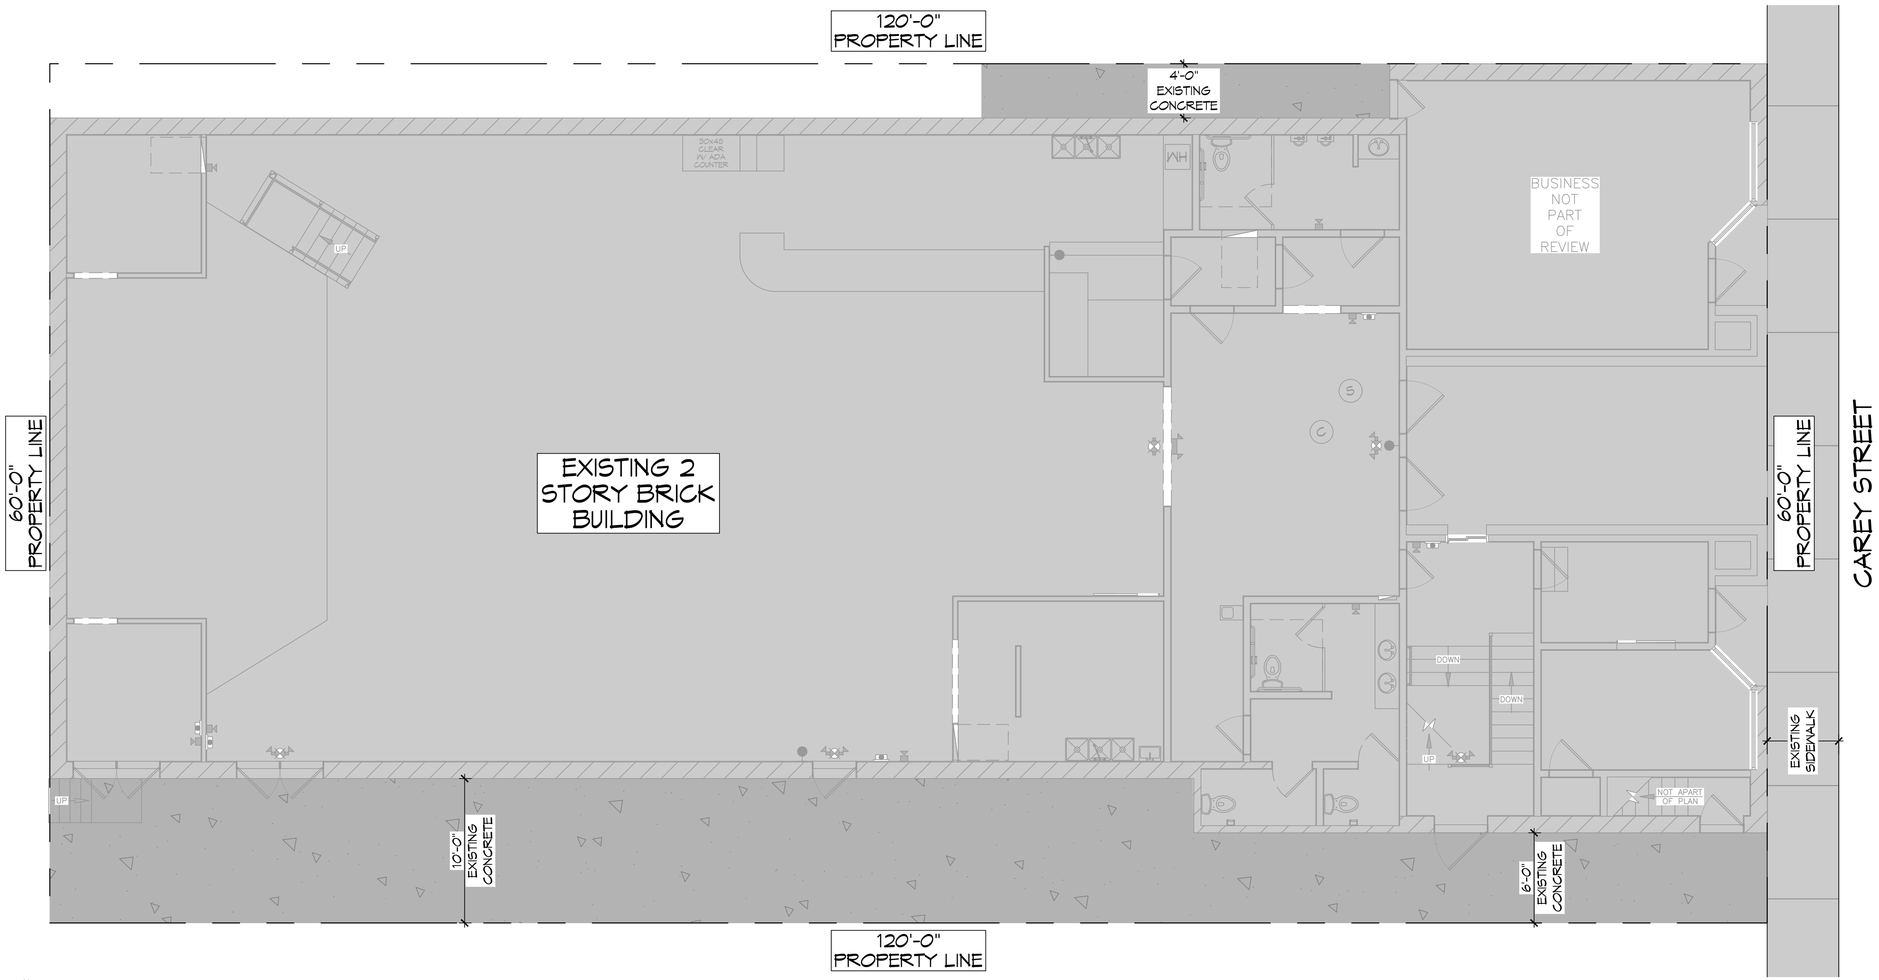

N

1 EXISTING SITE PLAN
SCALE: 1" = 5'-0"

DAMMON ENGINEERING, INC.
LOUISIANA & MISSISSIPPI
Chief Engineer: Brian Mistich, PE
554 Robert Trail North
Slidell, LA 70458
www.dammonengineering.com
info@dammonengineering.com
PH: 985.649.5832

REVISIONS

#	DESCRIPTION	DATE

SEAL:

EXISTING BUILDING

OLDE TOWNE LIVE

2244 CAREY ST.
SLIDELL, LA 70458

DATE: 10-03-2022
JOB No:
DRAWN BY: TNT CHECKED BY: JMS

All ideas, designs, arrangements and plans indicated or represented by this drawing, are and shall remain the property of Dammon Engineering, and shall not be used in whole or in part without written consent of Dammon Engineering. Visitors to this site agree to protect the intellectual property of Dammon Engineering and to not reproduce, disclose, or distribute the information contained in this site in any way without express written consent of Dammon Engineering. Any violation of this notice will be prosecuted to the fullest extent of the law.

SHEET TITLE:
EXISTING SITE PLAN

DRAWING NUMBER:
C101

SHEET No: 2 of 3

FILE NAME: J:_Commercial\Olde Towne Live - 2249 Carey St\Drawings\Current Drawings\C101 - Site Plan.dwg PLOT DATE & TIME: Monday, October 3, 2022 8:15:51 AM