PARKING NOTES

THIS AREA OF SLIDELL HAS ON STREET PARKING.
NO ON SITE PARKING REQUIRED

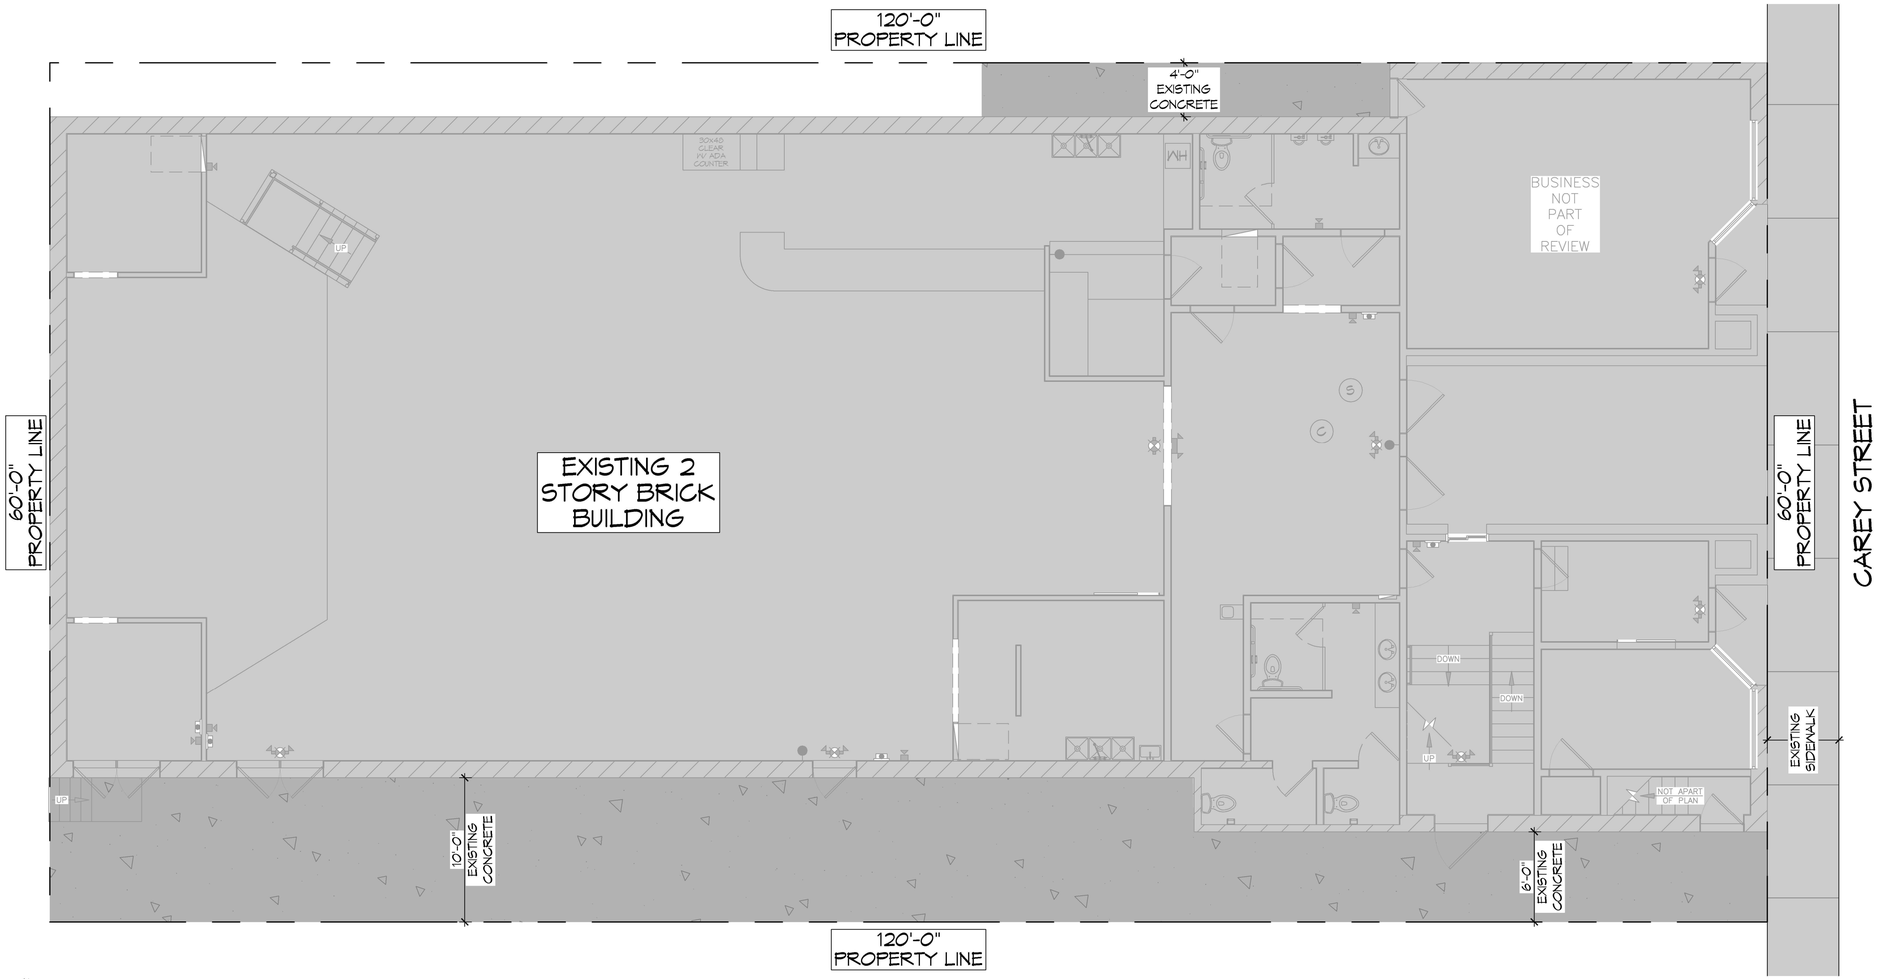

1 EXISTING SITE PLAN
SCALE: 1" = 5'-0"

DAMMON ENGINEERING, INC.
LOUISIANA & MISSISSIPPI
www.dammonengineering.com
info@dammonengineering.com
PH: 985.649.5832
Chief Engineer: Brian Mistich, PE
504 Walnut Creek Trail
Slidell, LA 70458

#	DESCRIPTION	DATE

REVISIONS

SEAL:

JARED M. SIMONEAUX
REG. NO. 7731
STATE OF LOUISIANA
REGISTERED ARCHITECT

EXISTING BUILDING

OLDE TOWNE LIVE

2244 CAREY ST.
SLIDELL, LA 70458

JOB No:
DATE: 04-28-2022
DRAWN BY:
CHECKED BY: JMS

SHEET TITLE:
EXISTING SITE PLAN

DRAWING NUMBER:
C101

SHEET No: 2 of 3