4 RIGHT ELEVATION
SCALE: 1/4" = 1'-0"

5 FRONT ELEVATION
SCALE: 1/4" = 1'-0"

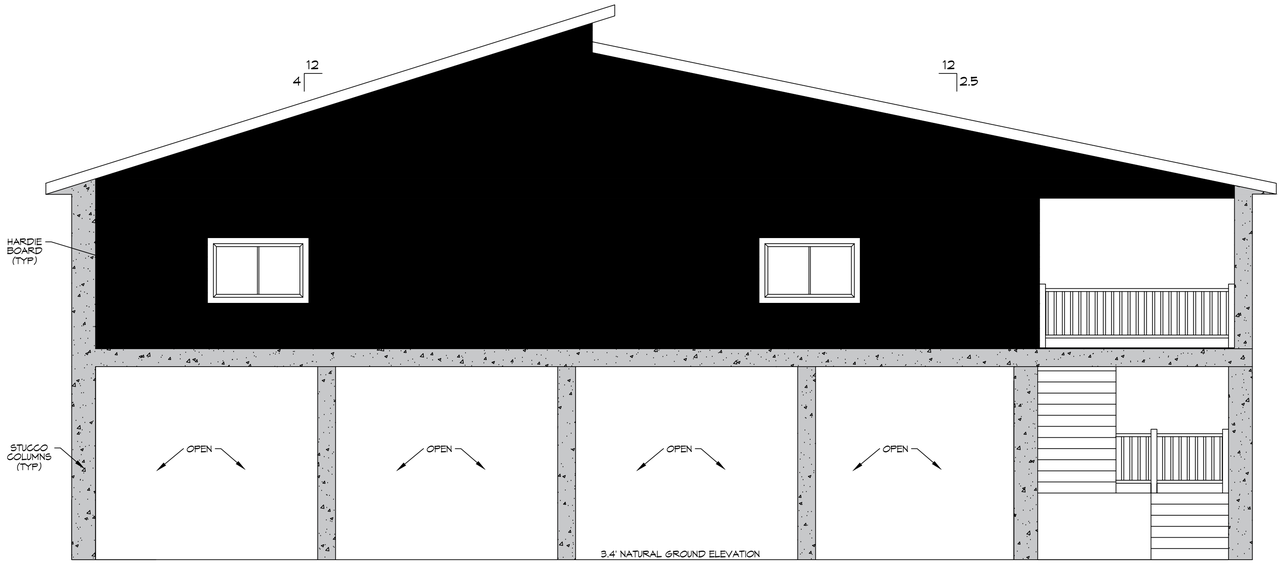

6 LEFT ELEVATION
SCALE: 1/4" = 1'-0"

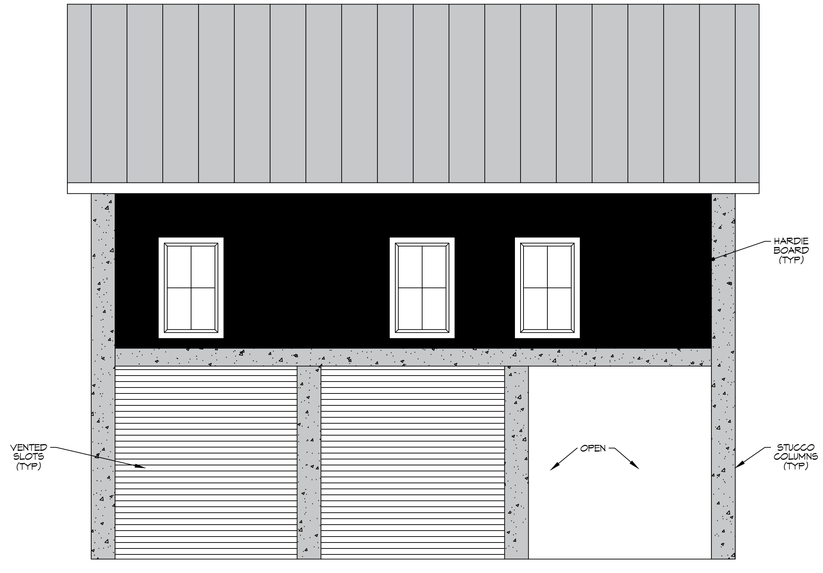

7 REAR VIEW
SCALE: 1/4" = 1'-0"

DAMMON ENGINEERING, INC.
LOUISIANA & MISSISSIPPI

Chief Engineer: Brian Mistich, PE
554 Old Spanish Trail
Slidell, LA 70458
www.dammonengineering.com
info@dammonengineering.com
PH: 985.649.5832

REVISIONS

#	DESCRIPTION	DATE

SEAL:

BRETT CABRIRAC

LOT 5 SQUARE 24
ROBERT STREET
SLIDELL, LA 70458

JOB No:	
DATE:	07-17-2023
DRAWN BY:	CKD
CHECKED BY:	BAM

SHEET TITLE:
BLDG ELEVATIONS

DRAWING NUMBER:
A103

SHEET No: 4 of 8