GENERAL NOTES

1. ALL LUMBER SHALL BE PRESSURE TREATED WITH A RETENTION OF .4 PER C.F.
2. ALL FASTENERS SHALL BE HOT DIPPED GALVANIZED (HDG) PER ASTM A153.
3. ALL CONNECTORS SHALL BE HDG PER ASTM A653, CLASS G185 SHEET WITH 1.85 OZ/SF ZINC COATING.
4. TRIPLE UP FLOOR JOIST UNDER TUBS AND INTERIOR LOAD BEARING WALLS.

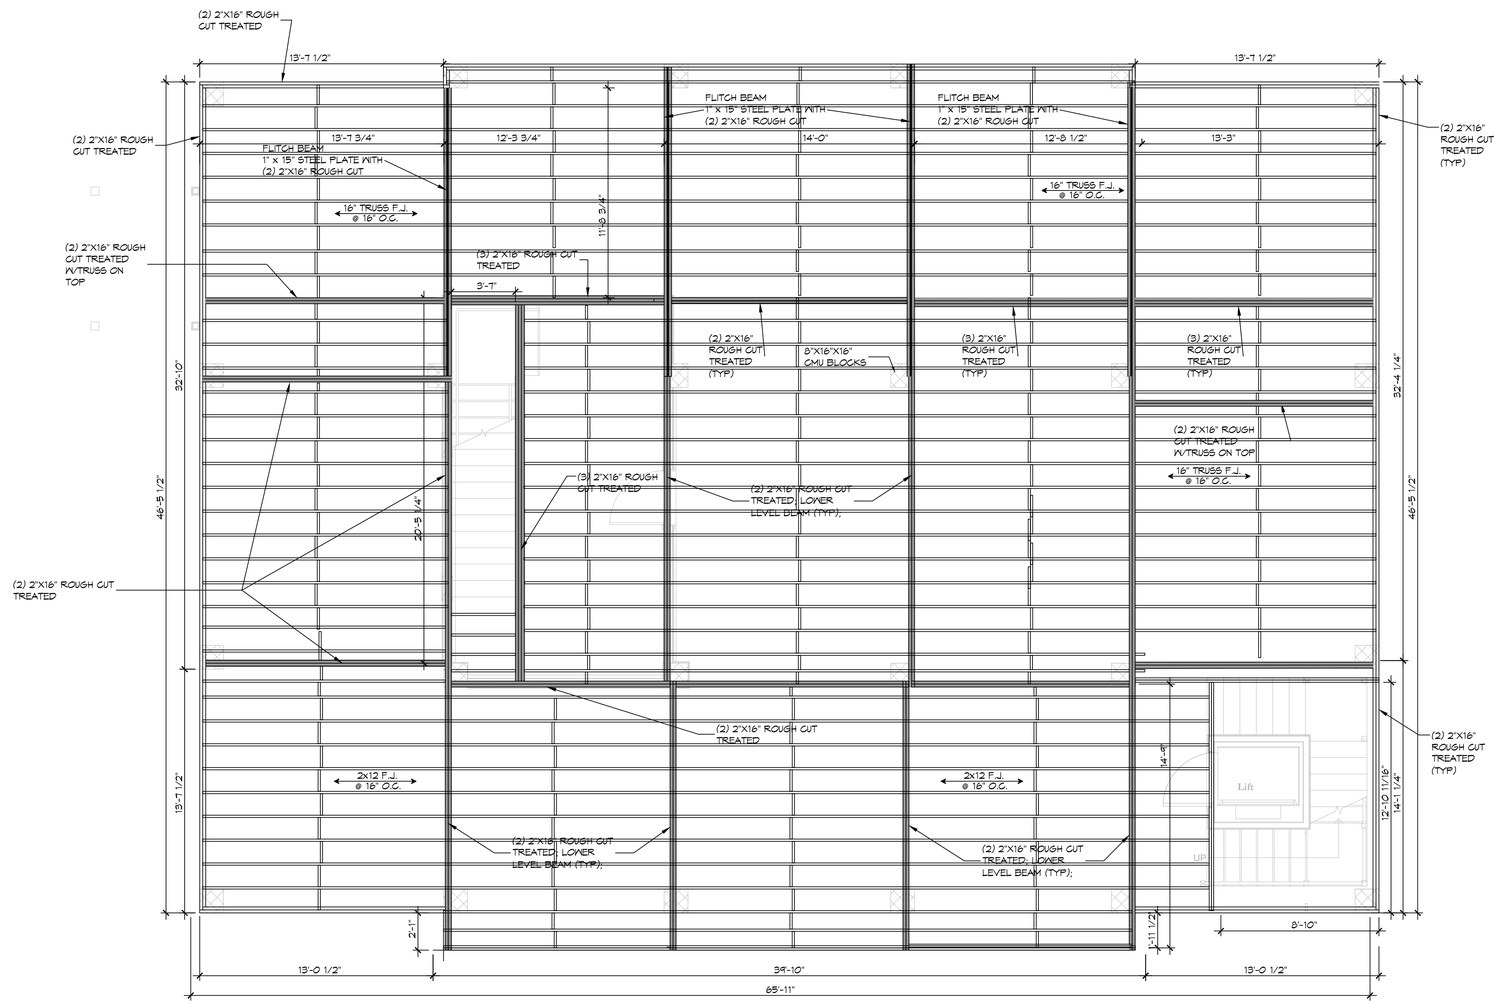

3 FLOORING FRAMING PLAN
SCALE: 1/4" = 1'-0"
LEVEL TWO

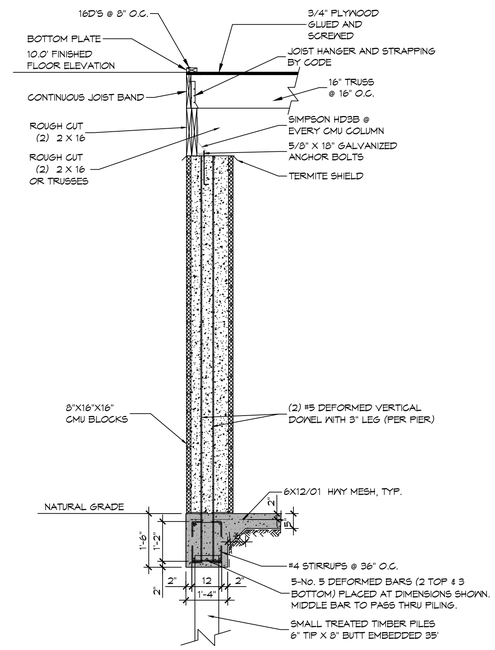

C S101 S101 SECTION
SCALE: 1/2" = 1' - 0"
CMU ON GRADE BEAM

DAMMON ENGINEERING, INC.
LOUISIANA & MISSISSIPPI
www.dammonengineering.com
info@dammonengineering.com
PH: 985-649-5822
Chief Engineer: Brian Mistich, PE
554 Old Spanish Trail
Slidell, LA 70458

#	DESCRIPTION	DATE

REVISIONS

STATE OF LOUISIANA
BRIAN A. MISTICH
License No. 30187
PROFESSIONAL ENGINEER

BRENDA AND JOHN CASE RESIDENCE
34519 LOWRY LANE
SLIDELL, LA 70460

JOB No:	
DRAWN BY:	CKD
DATE:	01-18-2024
CHECKED BY:	BAM

THE ENTIRE CONTENTS OF THIS DOCUMENT, INCLUDING THE ARCHITECTURAL DESIGN AND THE WORDS, DIAGRAMS, AND OTHER INFORMATION CONTAINED HEREIN, ARE THE PROPERTY OF DAMMON ENGINEERING, INC. ANY REPRODUCTION, IN WHOLE OR IN PART, OR USE OF THE DESIGN OR ANY PART THEREOF WITHOUT THE WRITTEN CONSENT OF DAMMON ENGINEERING, INC. IS PROHIBITED. ANY REPRODUCTION OR USE WITHOUT WRITTEN CONSENT SHALL BE DEEMED TO BE A VIOLATION OF THE ARCHITECTURAL WORKS PROTECTION ACT OF 1990, 17 USC 101 ET SEQ.

SHEET TITLE:
FLOOR FRAMING PLAN
LEVEL TWO

DRAWING NUMBER:
S103

SHEET No: 3 of 6