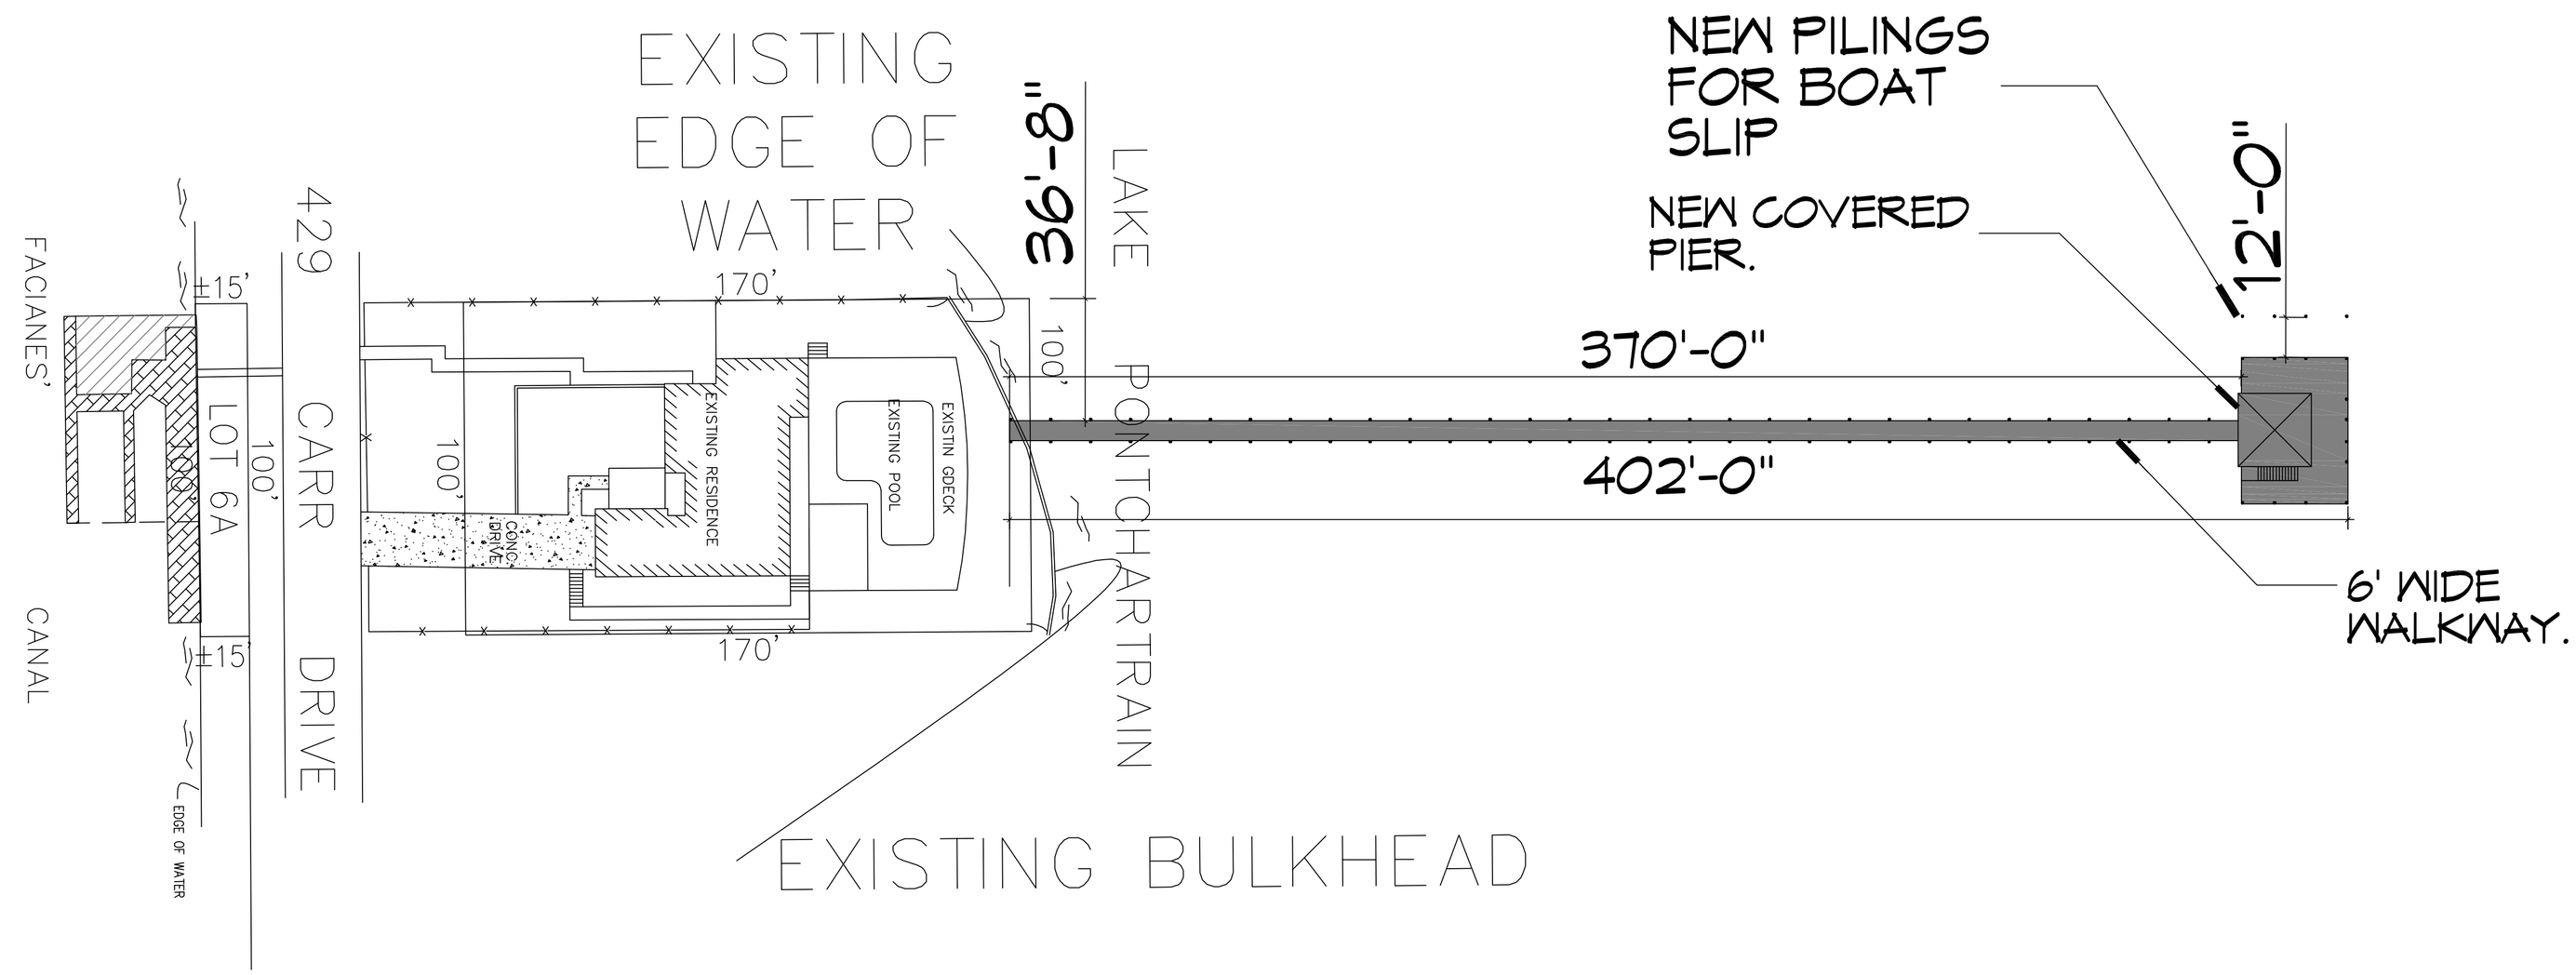

N

1 SITE PLAN

SCALE: 1"=30'-0"

DAMMON ENGINEERING, INC.
554 Old Spanish Trail
Slidell, LA 70458
PH: 985.649.5832
www.dammonengineering.com
info@dammonengineering.com
Fax: 985.641.5950

#	DESCRIPTION	DATE

REVISIONS

STATE OF LOUISIANA
GRANT A. MISTICH
License No. 30187
PROFESSIONAL ENGINEER

NEW BOAT HOUSE AND PIER FOR:

M CUBED PROPERTIES

429 CARR DRIVE
SLIDELL, LA. 70458

JOB No:	2948	DATE:	02-23-2018
DRAWN BY:	CKD	CHECKED BY:	BAM

The dimensions and specifications, designs, and arrangements represented herein are the property of Dammon Engineering, and are given thereof shall be taken as the property of Dammon Engineering. Any reproduction, publication, or use of the same without the express written consent of Dammon Engineering, Inc. shall constitute an infringement of the property rights of Dammon Engineering, Inc.

SHEET TITLE:
SITE PLAN

DRAWING NUMBER:
C101

SHEET No: 1 of 3