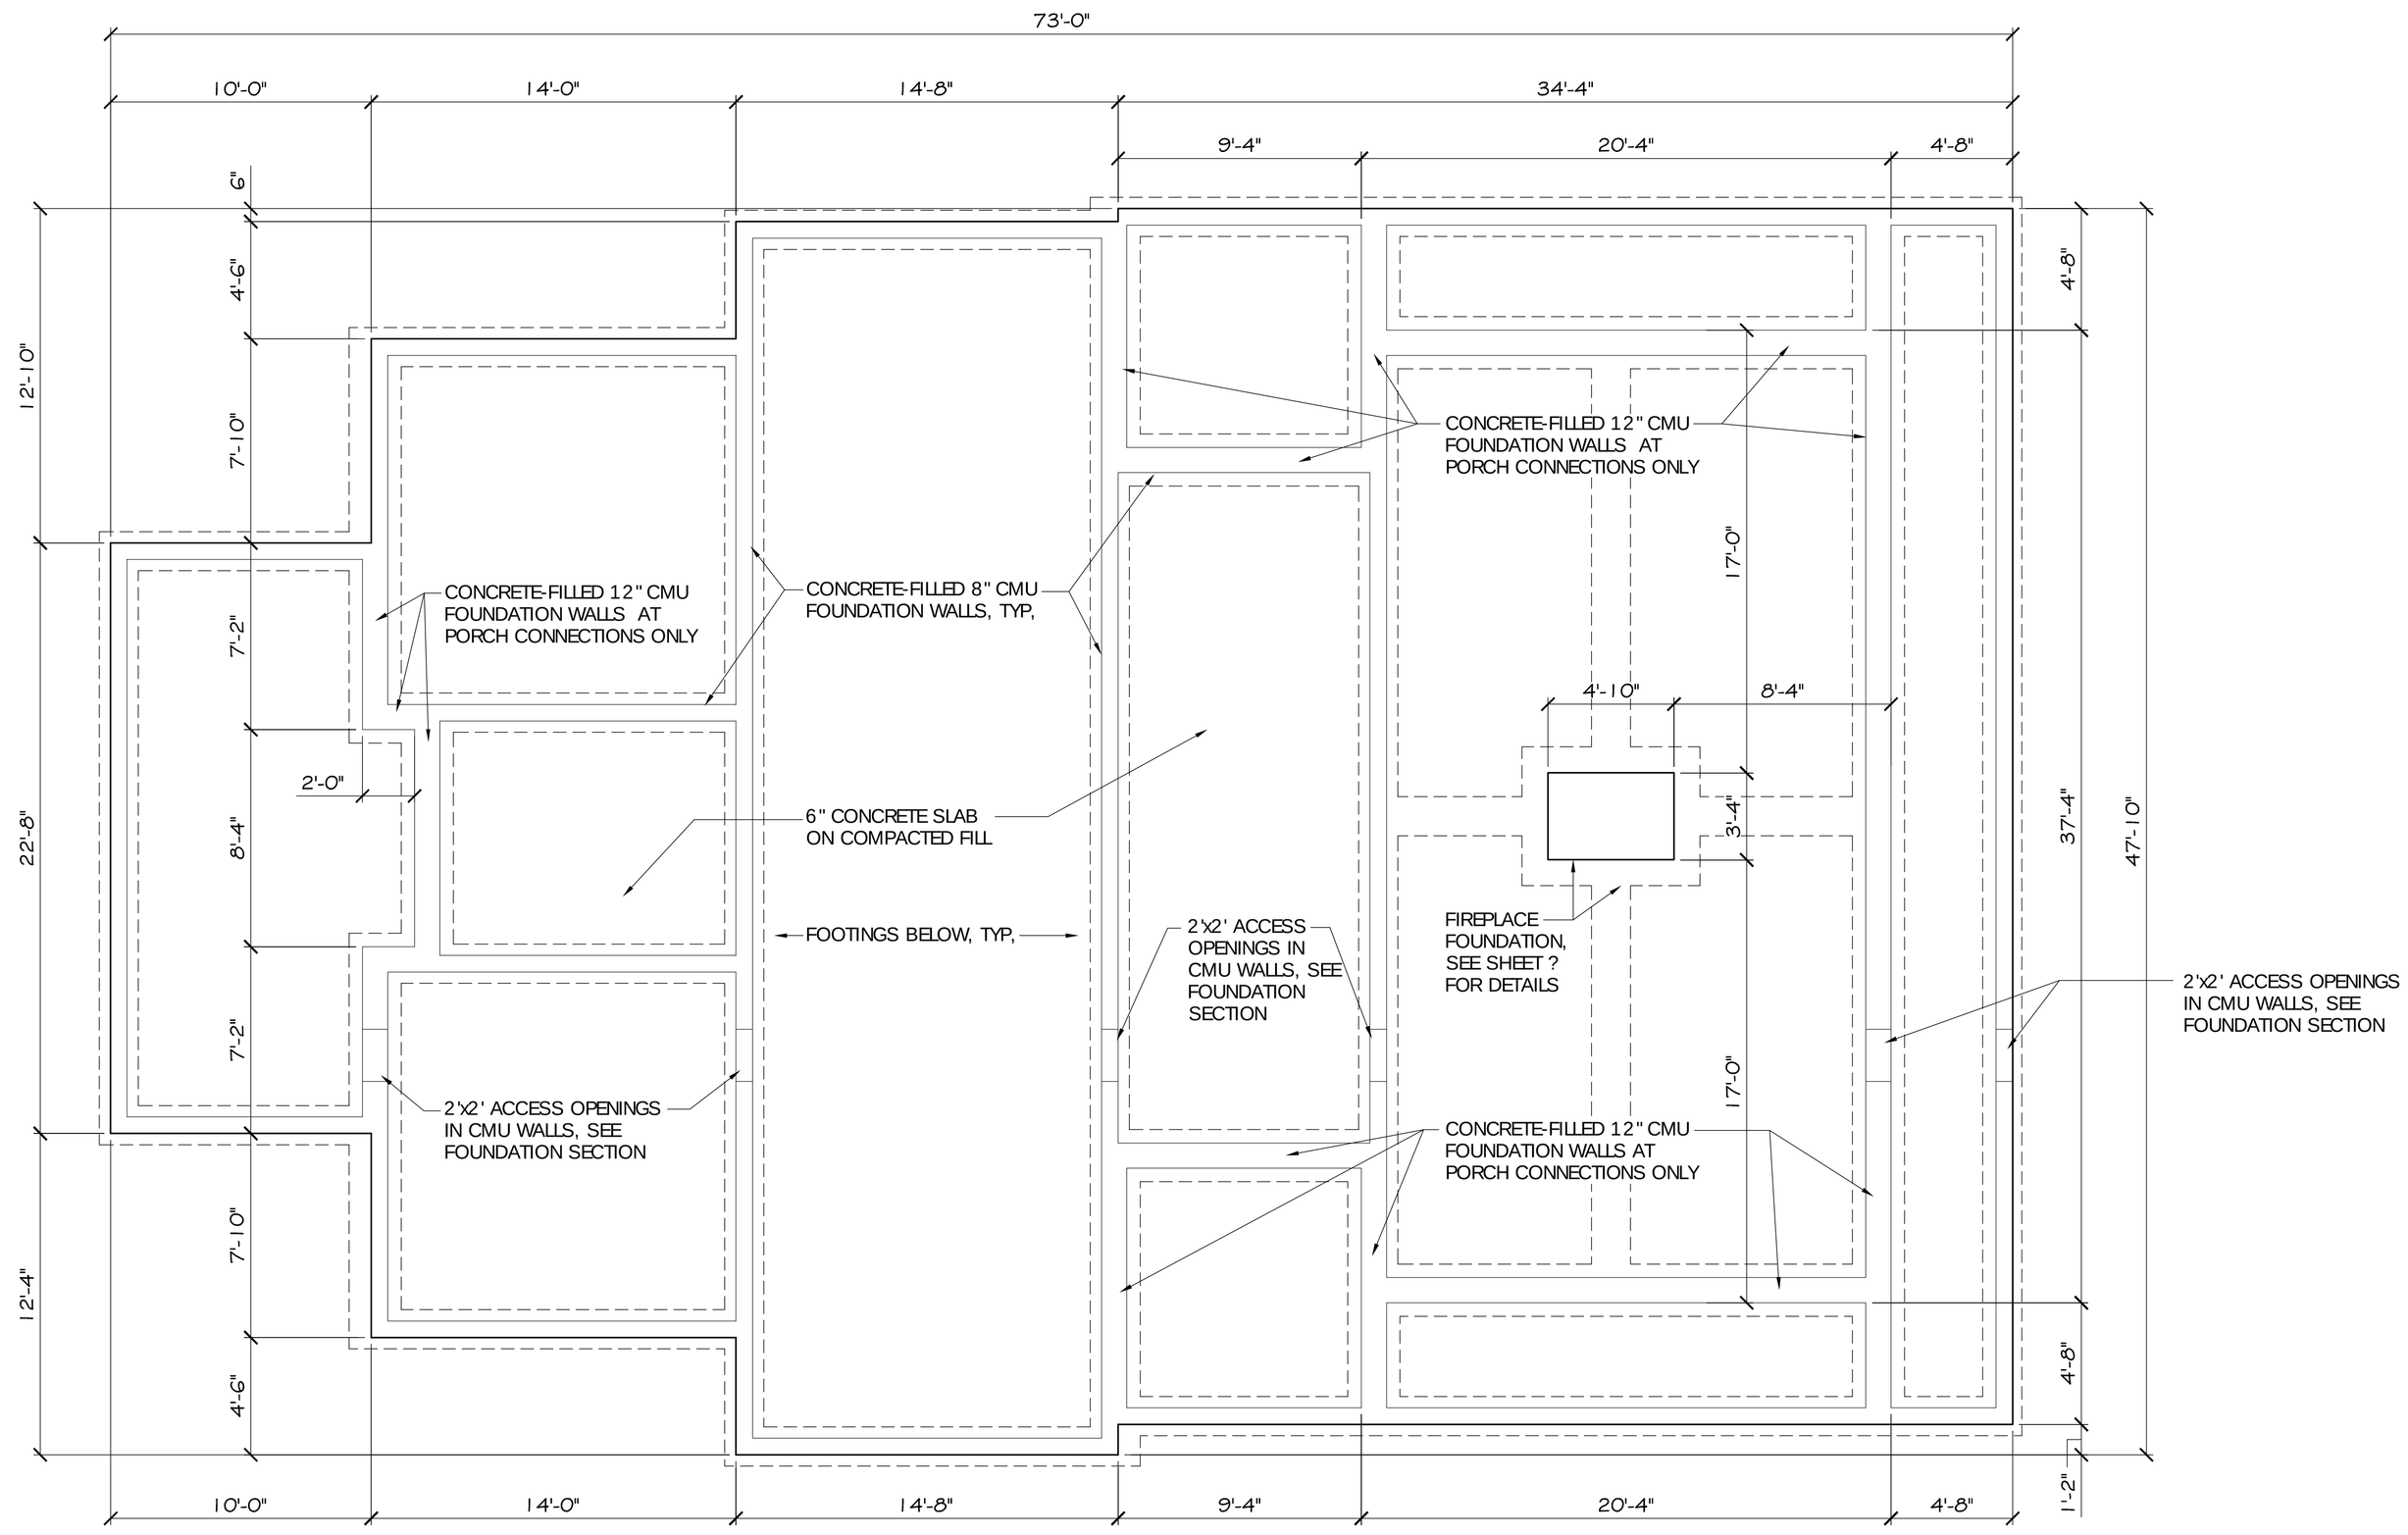

FOUNDATION PLAN BELOW GRADE

SCALE: 1/4"= 1'

DAMMON
ENGINEERING, INC.

CHIEF ENGINEER
EMMETT
DAMMON, P.E.

CHIEF ARCHITECT
ROBERT
WILTSE

1095 FLORIDA AVENUE
SLIDELL, LA. 70458
OFFICE: 985-649-5832
FAX: 985-641-5950

WEBSITE:
WWW.DAMMONENGINEERING.COM

EMAIL:
DAMMONENG@BELLSOUTH.NET

ARCHITECTURE

ENGINEERING

STUDIES

PLANNING

INVESTIGATION

EXPERT WITNESS

STRAIN RESIDENCE
LOT 31
NEW ARBOR LAKES
POPLARVILLE, MS

BELOW GRADE FOUNDATION PLAN

REV:

SCALE: AS NOTED

JOB#: 1990

DATE: 08-25-08

SHEET

S-3

OF