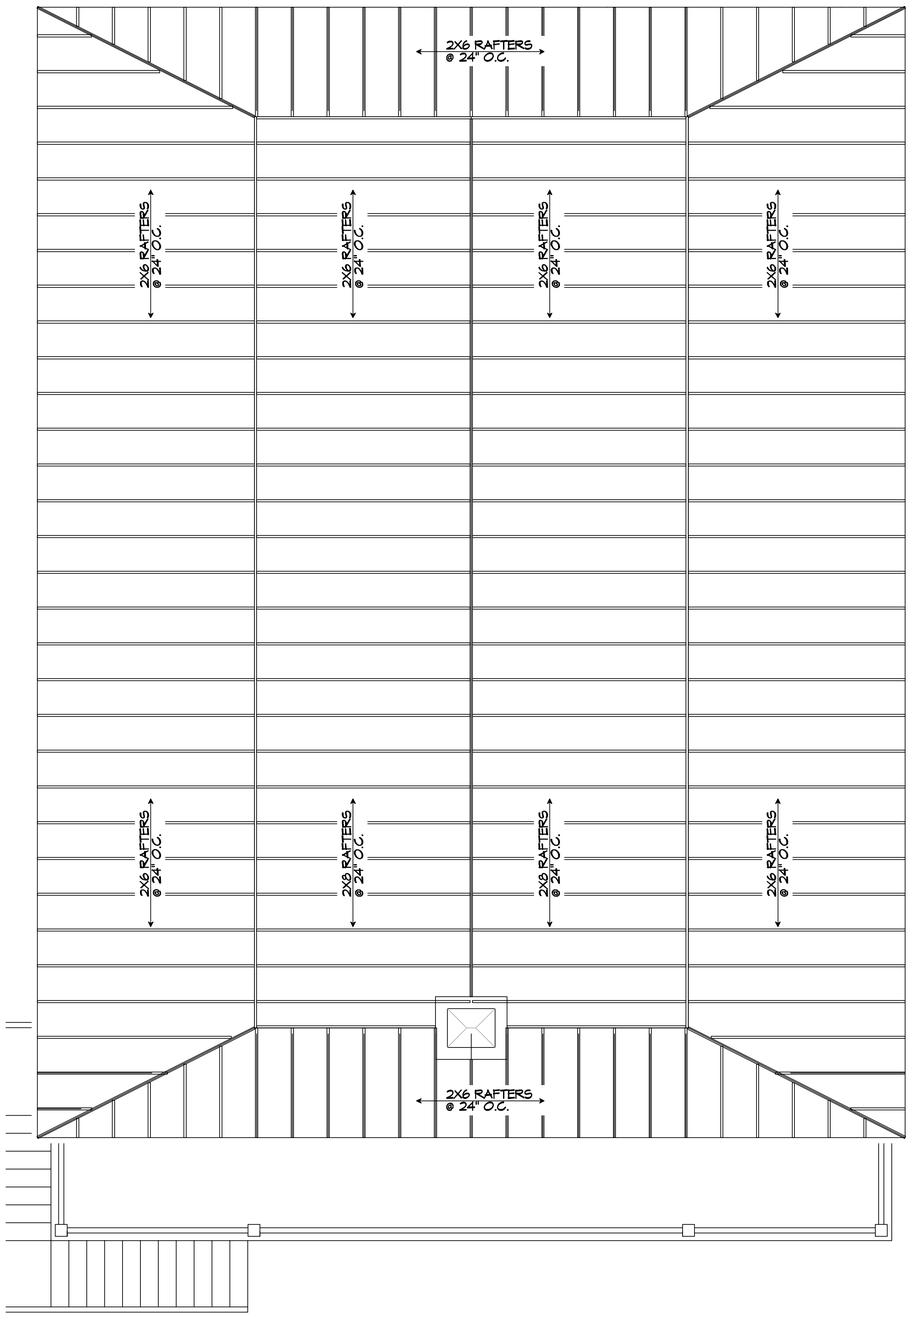

5 ROOF FRAMING PLAN

SCALE: 1/4"= 1'-0"

DAMMON ENGINEERING, INC.

LOUISIANA & MISSISSIPPI

Chief Engineer: Brian Mistich, PE
5544 Crooked Stem Trail
Slidell, LA 70458

www.dammonengineering.com
info@dammonengineering.com
PH: 985.649.5832

REVISIONS

#	DESCRIPTION	DATE

STATE OF LOUISIANA
BRIAN A. MISTICH
License No. 30187
PROFESSIONAL ENGINEER

STRUCTURAL DWGS

JIMI SMITH

LOT 1 SQUARE 1
22190 CHEF MENTEUR HWY US 90
NEW ORLEANS LA. 70124

JOB No: 2022 | DATE: 05-02-2022

DRAWN BY: CKD | CHECKED BY: CKD

These plans are the property of Dammon Engineering, and are not to be used for any purpose other than the specific project for which they have been prepared and developed without written consent of Dammon Engineering. Any reproduction or alteration of these plans is prohibited.

SHEET TITLE:
ROOF FRAMING PLAN

DRAWING NUMBER:
S104

SHEET No: 4 of 5

FILE NAME: J:\- Foundations or Structural Only\Jimi Smith- Chef Comp\Current Drawings\S104 - Roof Framing Plan.dwg PLOT DATE & TIME: Monday, May 2, 2022 10:38:53 AM