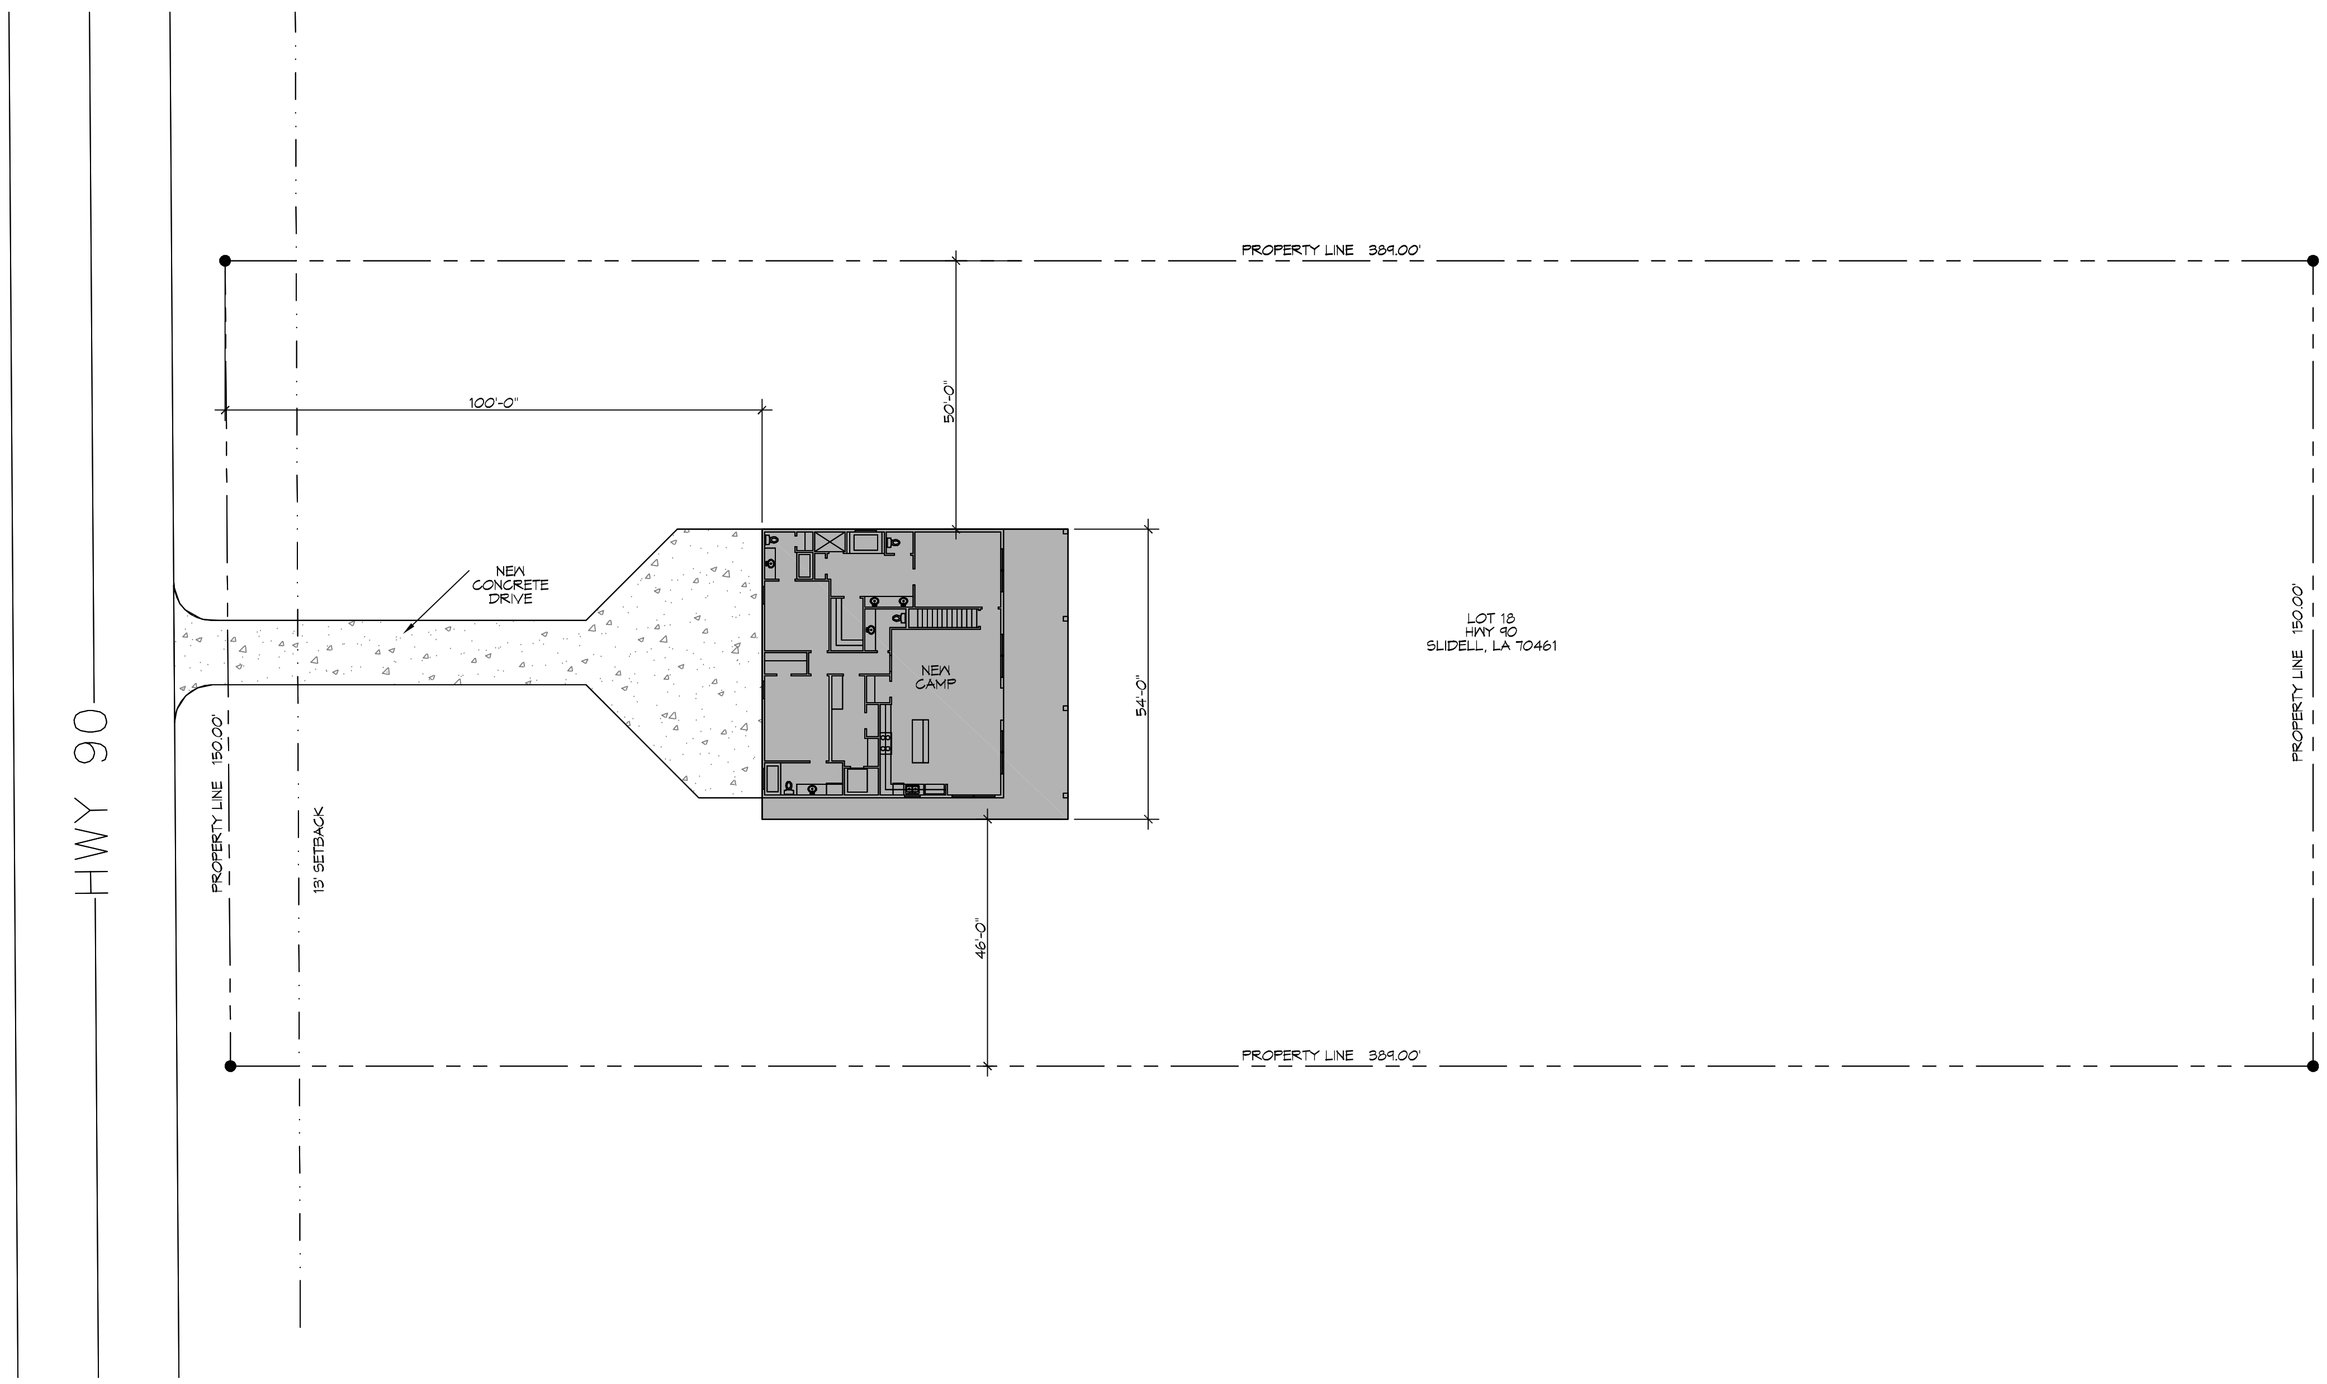

1 SITE PLAN
SCALE: 1"=20'-0"

DAMMON ENGINEERING, INC.
554 Old Spanish Trail
Slidell, LA 70458
PH: 985.649.5832
www.dammonengineering.com
info@dammonengineering.com
Fax: 985.641.5950

REVISIONS

#	DESCRIPTION	DATE

SEAL:

STATE OF LOUISIANA
BRIAN A. MISTICH
License No. 30187
PROFESSIONAL ENGINEER

PHYLLIS D BRAUGHON

LOT 18, HWY 90
SLIDELL, LOUISIANA 70461

JOB No:	2017	DATE:	08-03-17
DRAWN BY:	CKD	CHECKED BY:	CKD

The drawings and specifications, maps and photographs represented thereby are and shall remain the property of Dammon Engineering, and no part thereof shall be used in any way in connection with any other work or project, nor shall copies be made of the same without the written consent of Dammon Engineering. Visual contact with these drawings or specifications shall constitute acceptance of the foregoing restrictions and prohibitions.

SHEET TITLE:
SITE PLAN

DRAWING NUMBER:
C100

SHEET No: 3 of # 2

FILE NAME: J:_Foundations Box\Phyllis corey Hwy 90\Working drawings\C100 - Site Plan.dwg PLOT DATE & TIME: Friday, August 4, 2017 3:13:10 AM