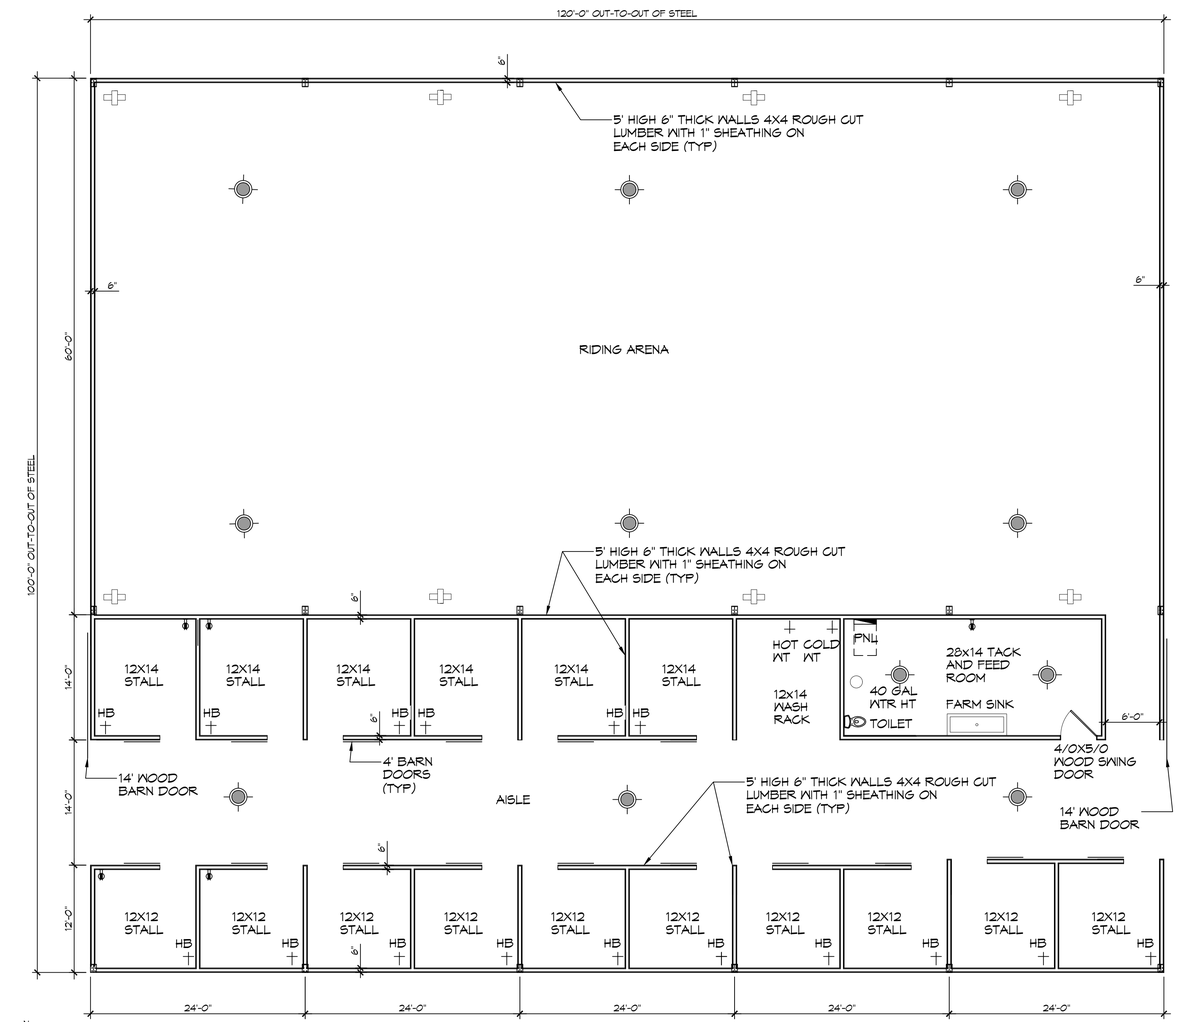

3 FLOOR PLAN
SCALE: 1/8"=1'-0"

LEGEND

- 120V LED WAREHOUSE LIGHT
- 3/4 " HOSE BIB
- IRRIGATION HEAD
- GFCI 102V RECEPTACLE
- 200 AMP PANEL
- 40 GAL WATER HEATER

DAMMON ENGINEERING, INC.
LOUISIANA & MISSISSIPPI
www.dammonengineering.com
info@dammonengineering.com
PH: 985.649.5821
Chief Engineer: Brian Mistich, PE
554 Old Spanish Trail
Slidell, LA 70458

REVISIONS

#	DESCRIPTION	DATE

SEAL:

NEW PRIVATE RIDING ARENA
ROBERT YOUNG RIDING ARENA
24516 HEXPHILL ROAD
BUSH, LA. 70431

JOB No:	2024
DATE:	03-13-4024
DRAWN BY:	CAD
CHECKED BY:	BAM

All plans, details, specifications, calculations, designs and drawings contained herein are the property of Dammon Engineering, Inc. and shall not be reproduced, copied, or used in whole or in part without written permission of Dammon Engineering, Inc. Any reproduction, copying or use without written permission is prohibited by law. Dammon Engineering, Inc. shall not be responsible for any modifications to the plans, specifications, calculations, designs and drawings contained herein made by anyone other than Dammon Engineering, Inc. Dammon Engineering, Inc. shall not be responsible for any use of the plans, specifications, calculations, designs and drawings contained herein on any other project. The reuse by the owner of these plans and specifications on any other project, without the written consent of Dammon Engineering, Inc. is prohibited and Dammon Engineering, Inc. shall be held harmless for such reuse.

SHEET TITLE:
FLOOR PLAN

DRAWING NUMBER:
S102

SHEET No: 3 of 3