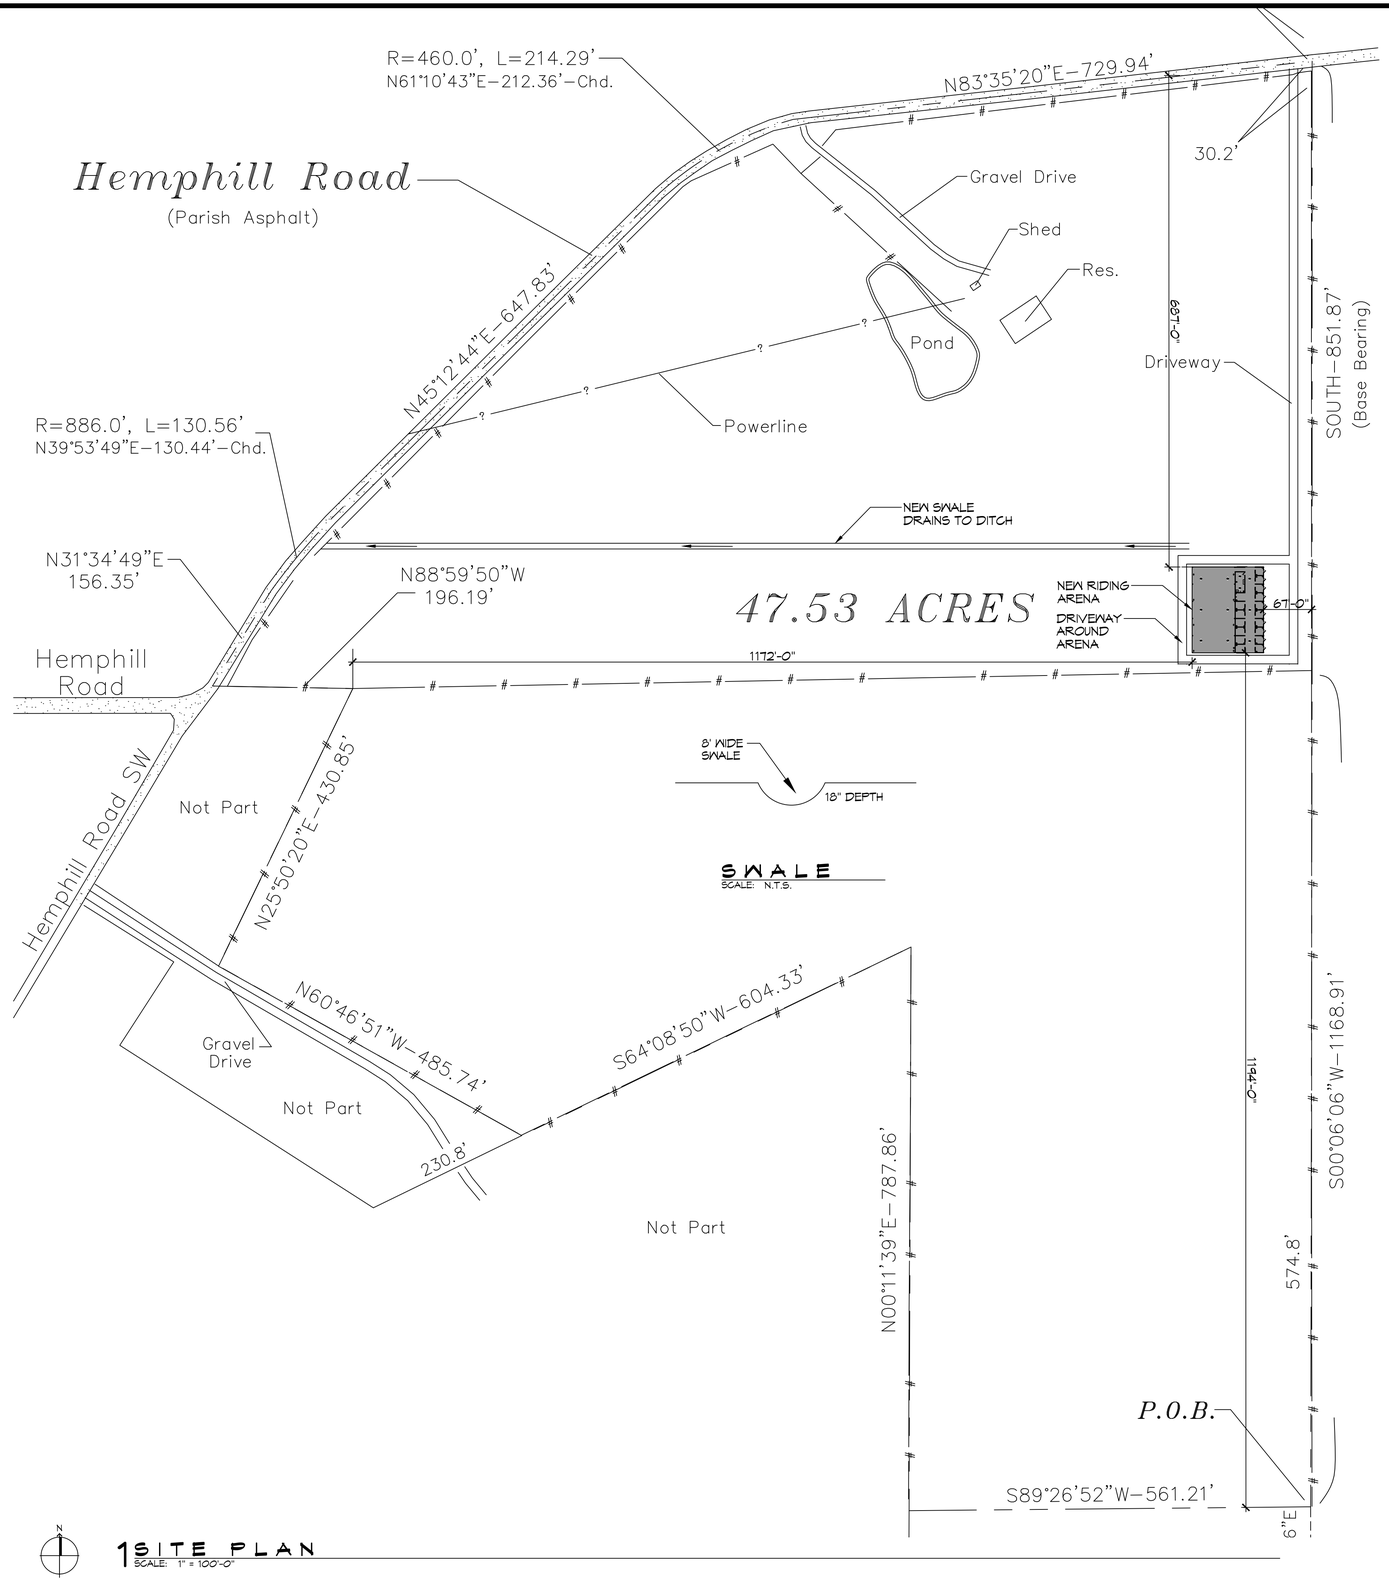

SWALE
SCALE: N.T.S.

1 SITE PLAN
SCALE: 1" = 100'-0"

ZONING

RESIDENTIAL DISTRICT
RURAL AREA

FLOOD ZONE

ZONE: X

BUILDING ELEVATION

GROUND ELEVATION 40.0'

RIDING STABLE SQ. FT.

TOTAL SQ. FT. = 12,152

DESIGN CRITERIA

THE CONSTRUCTION FOR SAID RESIDENCE, WHERE WIND SPEED IS 130 MILES PER HOUR AND WIND EXPOSURE ZONE B, IS DESIGNED IN ACCORDANCE WITH: AMERICAN FOREST AND PAPER ASSOCIATION (AF&PA) WOOD FRAME CONSTRUCTION MANUAL FOR ONE AND TWO FAMILY DWELLINGS (WFCM) 2001 EDITION AS WELL AS THE INTERNATIONAL RESIDENTIAL CODE (IRC) 2021 EDITION

SHEET INDEX

SHEET #	SHEET TITLE
C101	SITE PLAN
S101	FOUNDATION PLAN
S102	FLOOR PLAN

DAMMON ENGINEERING, INC.
LOUISIANA & MISSISSIPPI
www.dammoneng.com
info@dammoneng.com
PH: 985.649.5832
Chief Engineer: Brian Mistich, PE
504 Highway 190 East
Slidell, LA 70458

REVISIONS

#	DESCRIPTION	DATE

SEAL:

NEW PRIVATE RIDING ARENA

ROBERT YOUNG RIDING ARENA

LOT # 71605
24516 HEMPHILL ROAD
BUSH, LA. 70431

JOB No:	2024	DATE:	03-18-4024
DRAWN BY:	SCM	CHECKED BY:	CKD

THIS DOCUMENT, PREPARED BY DAMMON ENGINEERING, AND THE INFORMATION CONTAINED HEREIN, IS THE PROPERTY OF DAMMON ENGINEERING AND SHALL NOT BE REPRODUCED IN WHOLE OR IN PART WITHOUT THE WRITTEN PERMISSION OF DAMMON ENGINEERING. THIS DOCUMENT IS TO BE RETURNED UPON REQUEST AND IT IS TRANSMITTED FOR THE USE OF THE PERSON TO WHOM IT IS ADDRESSED AND FOR THE PROJECT FOR WHICH IT IS HAS BEEN PREPARED AND IS NOT ADVANCE WITHOUT WRITTEN CONSENT OF DAMMON ENGINEERING. ANY REPRODUCTION OF THIS DOCUMENT OR ANY PART THEREOF FOR USE ON ANY OTHER PROJECT IS PROHIBITED WITHOUT WRITTEN CONSENT OF DAMMON ENGINEERING.

SHEET TITLE:
SITE PLAN

DRAWING NUMBER:

C101

SHEET No: 1 of 9