FILE NAME: J:_Projects_ac Structural Only\Bldg Areas_Brian Jones_Brian Redwood\Current Drawings\S102 - Layout.dwg, S102 FLOOR PLAN, By: Matthew Mistich, March 19, 2024, 8:09:53 AM

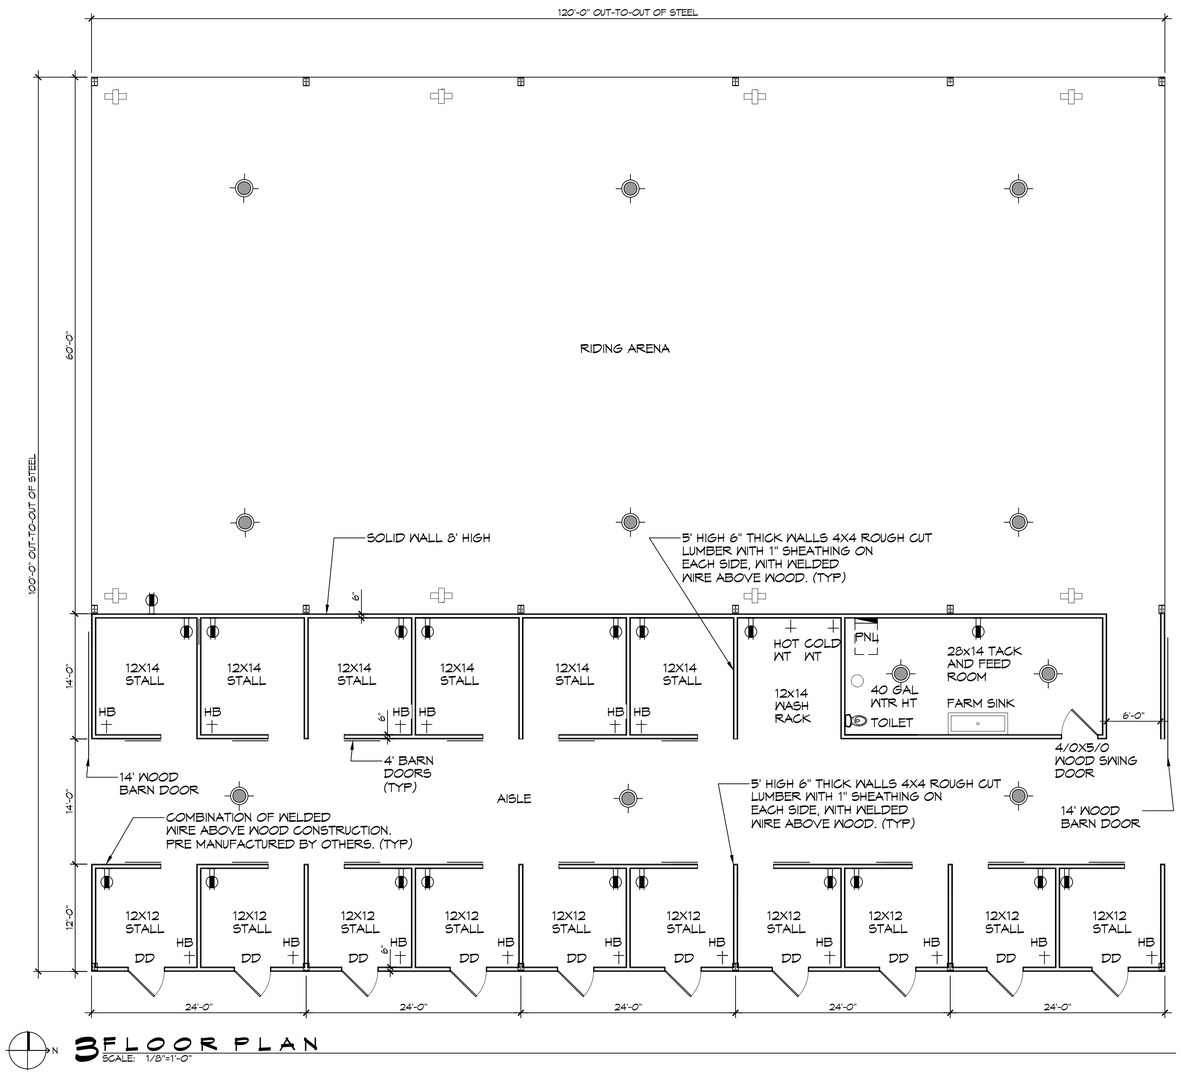

3 FLOOR PLAN
SCALE: 1/8"=1'-0"

LEGEND

- 120V LED WAREHOUSE LIGHT
- 3/4 " HOSE BIB
- IRRIGATION HEAD
- GFCI 102V RECEPTACLE
- 200 AMP PANEL
- 40 GAL WATER HEATER
- DD — DUTCH DOOR

DAMMON ENGINEERING, INC.
LOUISIANA & MISSISSIPPI
www.dammonengineering.com
info@dammonengineering.com
Ph: 985.649.5921
Chief Engineer: Brian Mistich, PE
554 Old Spanish Trail
Slidell, LA 70458

REVISIONS

#	DESCRIPTION	DATE

SEAL:

NEW PRIVATE RIDING ARENA
ROBERT YOUNG
RIDING ARENA
LOT # 71605
24516 HEXHILL ROAD
BUSH LA. 70431

JOB No:	2024	DATE:	03-18-4024
DRAWN BY:	CKD	CHECKED BY:	BAM

All plans, drawings, specifications, designs, ideas, and concepts contained herein are the property of Dammon Engineering, Inc. and shall not be used in whole or in part for any purpose whatsoever without the written permission of Dammon Engineering, Inc. Any unauthorized use of these plans shall be at the sole risk of the party using or reproducing them, and such party shall indemnify Dammon Engineering, Inc. from any claims or liability arising from such use.

SHEET TITLE:
FLOOR PLAN

DRAWING NUMBER:
S102

SHEET No: 3 of 3