FILE NAME: J:\... Foundations w/ Structural Only\Plan Layout Grid\Current Drawings\A103 - Section, Roof Plan, KITCHEN CABINETS.dwg PLOT DATE & TIME: Monday, January 30, 2023 8:13:26 AM

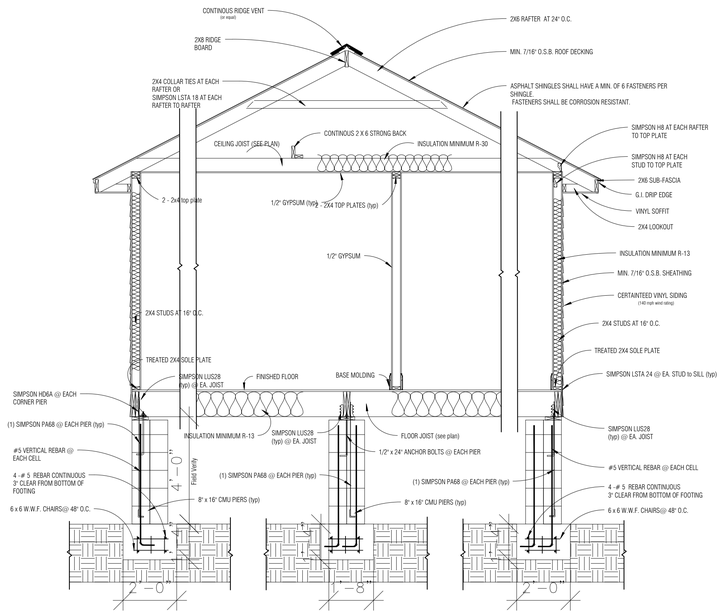

11 SECTION
SCALE: 1/4" = 1'-0"

12 ROOF PLAN
SCALE: 1/4" = 1'-0"

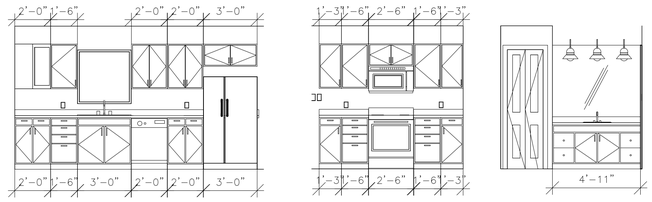

13 KITCHEN ELEVATIONS
SCALE: 1/4" = 1'-0"

DAMMON ENGINEERING, INC.
LOUISIANA & MISSISSIPPI
www.dammonengineering.com
info@dammonengineering.com
PH: 985.649.5832
Chief Engineer: Brian Mistich, PE
554 Lakeview Trail
Slidell, LA 70458

REVISIONS

#	DESCRIPTION	DATE

SEAL:

STATE OF LOUISIANA
BRIAN A. MISTICH
License No. 30187
01-30-2023
PROFESSIONAL ENGINEER

HOUSE PLANS

LELAND XO

1195 S WALNUT ST.
SLIDELL, LA 70460

JOB No:	2022
DRAWN BY:	CAD
DATE:	01-30-2023
CHECKED BY:	BAM

These plans and specifications are the property of Dammon Engineering, Inc. and are not to be used in any manner, in whole or in part, for any project for which the have not prepared and developed without written consent of Dammon Engineering, Inc.

SHEET TITLE:
SECTION, ROOF PLAN AND KITCHEN CABINETS

DRAWING NUMBER:

A103

SHEET No: 6 of 6