FILE NAME: J:\-- Foundations w Structural Only\Key Layout Col\Current Drawings\S101-- Foundation Plan.dwg PLOT DATE & TIME: Monday, January 30, 2023 8:13:03 PM

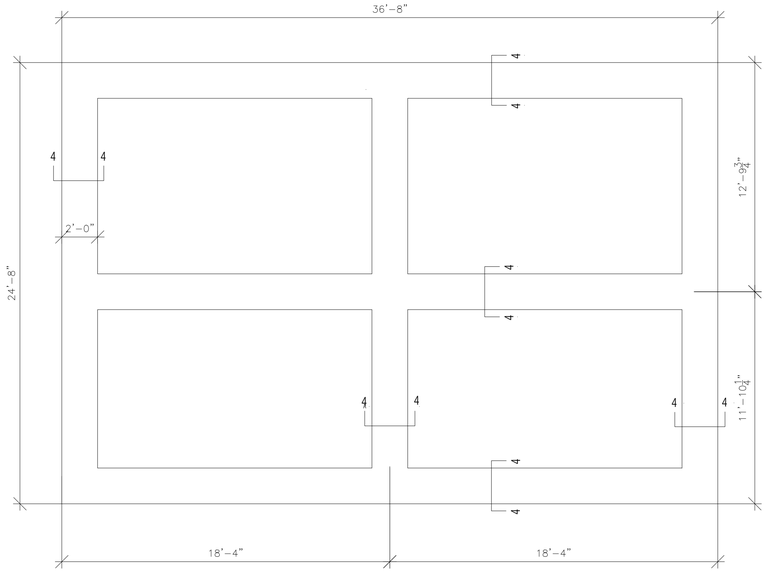

2 FOUNDATION PLAN
SCALE: 1/4"= 1'-0"

FOUNDATION GENERAL NOTES:

1. Fill under slab shall consist of 40% clay and 60% sand mixture, compacted to 95% compaction, after slab area has been excavated to remove all debris and organics.
2. 4 inch cushion layer under the slab shall be either pervious sand or granular fill.
3. Beam dimensions shown are minimum required and shall not be reduced.
4. Provide a vapor barrier layer of 6 Mil. polyethylene under concrete.
5. All reinforcement shall be securely supported to prevent both vertical and horizontal movement during placement of concrete.
6. All corners shall have 90 degree reinforcement 24 inches each way.
7. Concrete shall be well consolidated especially in the vicinity of reinforcement.
8. Concrete shall have a minimum compression strength of 3000 PSI at 28 days. Concrete design mix shall be in accordance with ACI Building Code Requirements (ACI -318R-89)
9. All conventional reinforcing steel shall be ASTM Designation A-615 (Grade 60) reinforcing and shall be detailed, and accessories provided in accordance with the latest ACI manual of standard practice for detailing reinforced concrete structured.
10. Reinforcement shall have 3 inch's cover in grade beam bottoms, 2 inches cover in beam sides, and 1 1/2 inches cover in slab tops unless otherwise shown.
11. The contractor shall verify all drops, slopes, recesses, brick seats, block outs on architectural plans and notify the engineer of any discrepancies that may exist.
12. Coordinate structural drawings with architectural and mechanical drawings for all openings, inserts, and any other related items.
13. Plans for pipes, conduits, thimbles, etc. to pass through concrete slab or beam, must not conflict with reinforcing, where a conflict occurs, reinforcing location is to take precedence.
14. Forms to be stripped no later than 6 days after placement of concrete.

NOTE: Stirrups may be replaced with wire supports.

Although every effort has been made to ascertain compliance with the 2021 IRC it is the contractors responsibility to verify all setbacks, brick ledges, drops, and offsets.

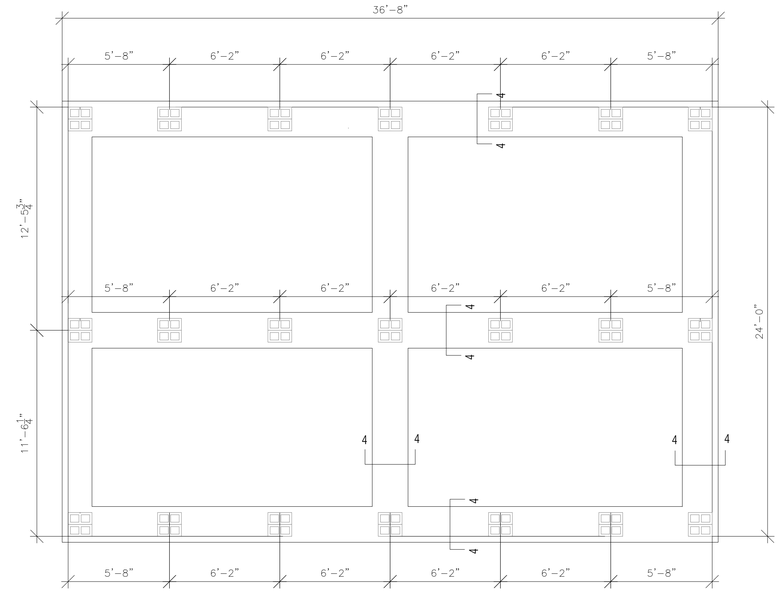

3 PIER PLAN
SCALE: 1/4"= 1'-0"

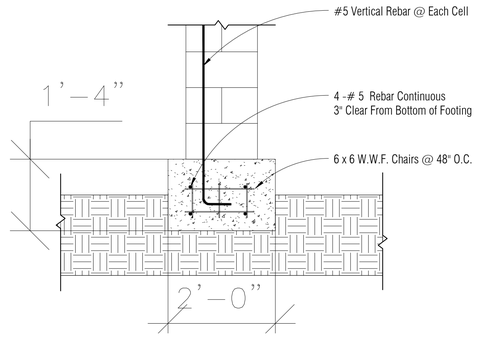

4 PIER DETAIL
SCALE: 3/4"= 1'-0"

DAMMON ENGINEERING, INC.
LOUISIANA & MISSISSIPPI
www.dammonengineering.com
info@dammonengineering.com
PH: 985.649.5832
Chief Engineer: Brian Mistich, PE
564 Lodi Street, Trail
Slidell, LA 70458

REVISIONS

#	DESCRIPTION	DATE

SEAL:

STATE OF LOUISIANA
BRIAN A. MISTICH
License No. 30187
01-30-2023
PROFESSIONAL ENGINEER

HOUSE PLANS

LELAND VOX

1195 S WALNUT ST.
SLIDELL, LA 70460

JOB No: 2022 | DATE: 01-30-2023
DRAWN BY: GKD | CHECKED BY: EAM

These plans remain the property of Dammon Engineering, Inc. and are not to be used in any way for any project for which they have not been prepared and developed without written consent of Dammon Engineering, Inc. Visual contact with these plans shall constitute prima facie evidence of the acceptance of these restrictions. © 2022 DAMMON ENGINEERING, INC. ALL RIGHTS RESERVED

SHEET TITLE:
FOUNDATION PLAN

DRAWING NUMBER:
S101

SHEET No: 2 of 6