WATER SIDE

NEW PILINGS FOR DOCK SHALL EXTEND 3' ABOVE THE DOCK NEAR BULKHEAD AND 6' ABOVE THE DOCK ON WATER SIDE. (TYP)

NEW GATOR ALUMINUM 12' SHEET PILING AND COMPONENTS. (TYP)

EXISTING 3"X8" WALER (TYP)

EXISTING PILINGS TO REMAIN (TYP)

NEW PILINGS 20' CLASS 5 (TYP)

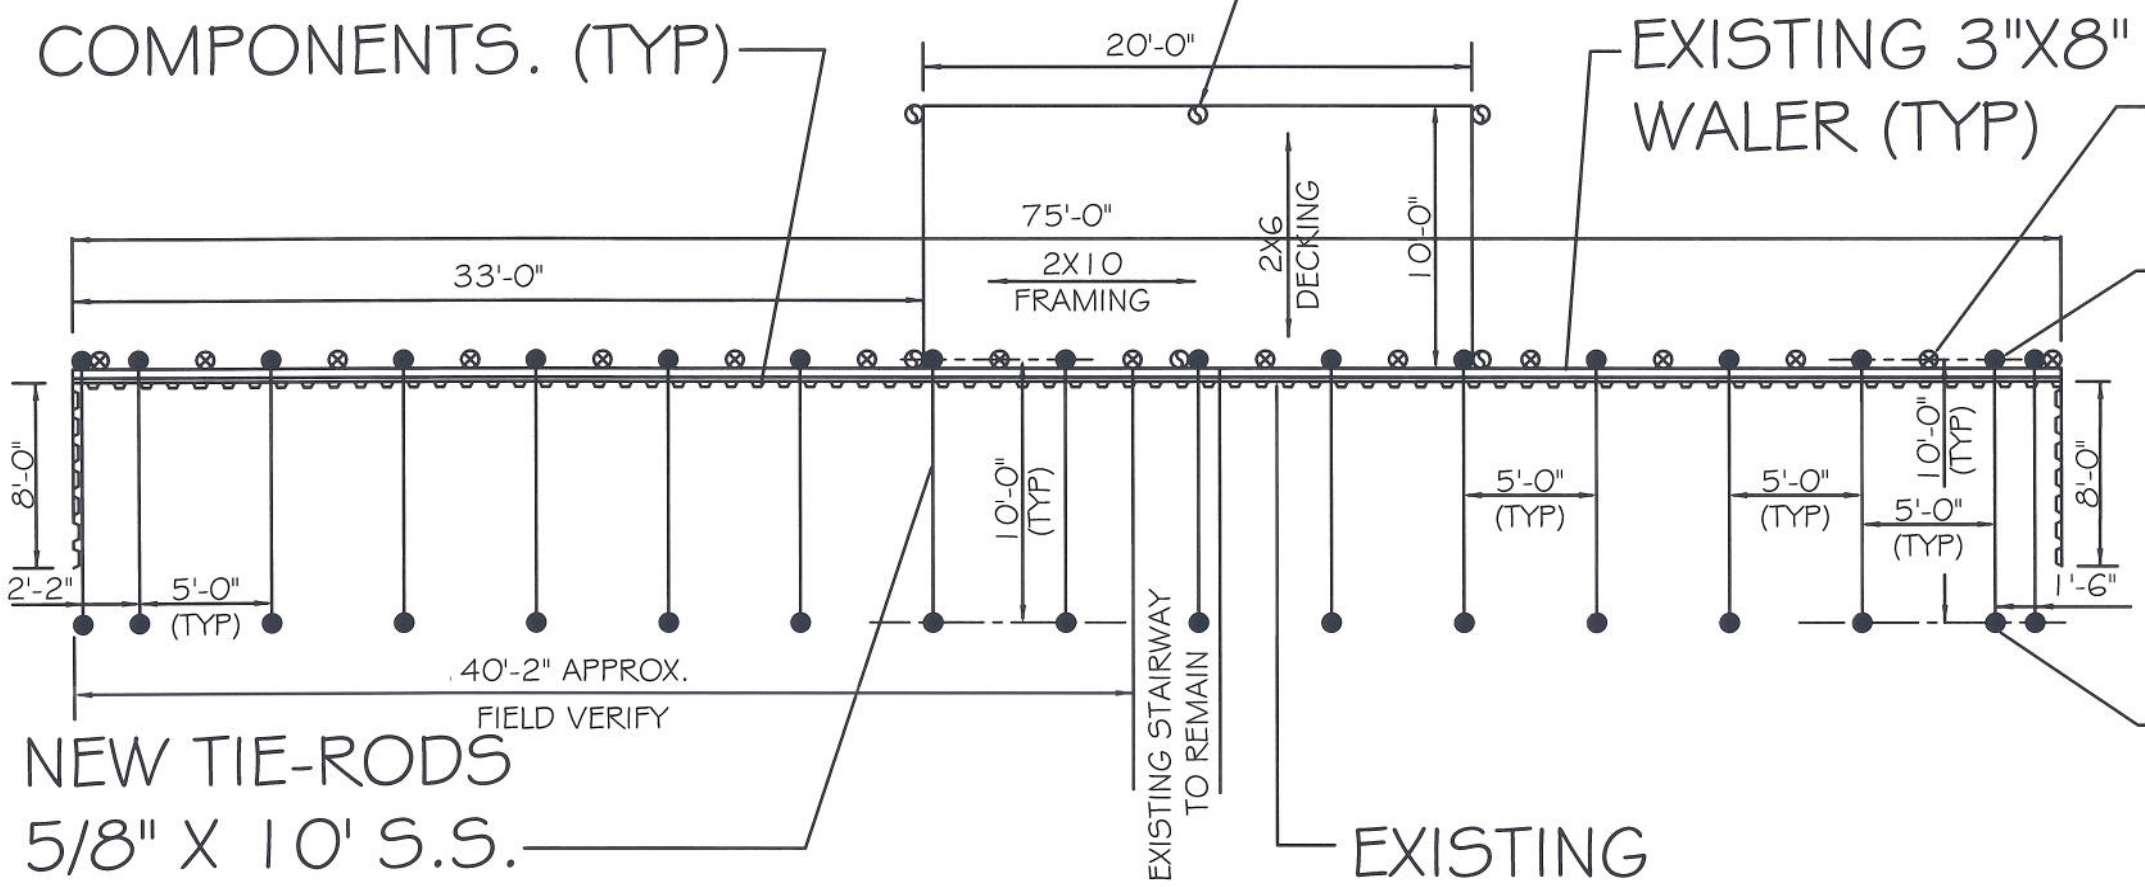

NEW TIE-RODS 5/8" X 10' S.S. (TYP)

EXISTING 2X6X8 T&G TO REMAIN (TYP)

NEW DEAD MEN 15' CLASS 5 (TYP)

NOTES:

1) STAIRWAY 4' WIDE
2) COUNTER SINK ROD ENDS INTO PILINGS ON WATER SIDE.
3) S.S. SCREWS 1/4 X 4"
4) ALL WOOD SHALL BE TREATED.
5) PILINGS AND SHEET PLIES SHALL BE DRIVEN TO REFUSAL.
6) CUT TOP OF PILINGS OFF AT LEVEL.
7) CAP ENTIRE LENGTH OF BULKHEAD.

LEGEND:

- ● NEW PILINGS FOR BULKHEAD
- ⊗ EXISTING PILINGS TO REMAIN
- ⊘ NEW PILINGS FOR DOCK

BULKHEAD PLAN

SCALE: N.T.S.

DAMMON ENGINEERING, INC.

CHIEF ENGINEER
EMMETT DAMMON, P.E.

CHIEF ARCHITECT
ROBERT WILTSE

554 OLD SPANISH TRAIL
SLIDELL, LA. 70458
OFFICE: 985-649-5832
FAX: 985-641-5950

WEBSITE:
WWW.DAMMONENGINEERING.COM

EMAIL:
DAMMONENG@BELLSOUTH.NET

ARCHITECTURE
ENGINEERING
STUDIES
PLANNING
INVESTIGATION
EXPERT WITNESS

THOMAS HARVEY
1145 CLIPPER
SLIDELL,LA

BULKHEAD PLAN

REV:

SCALE:

JOB#:

DATE: 02-02-12

SHEET

C-1

OF