


## 2 ROOF PLAN
SCALE: 1/4" = 1'-0"

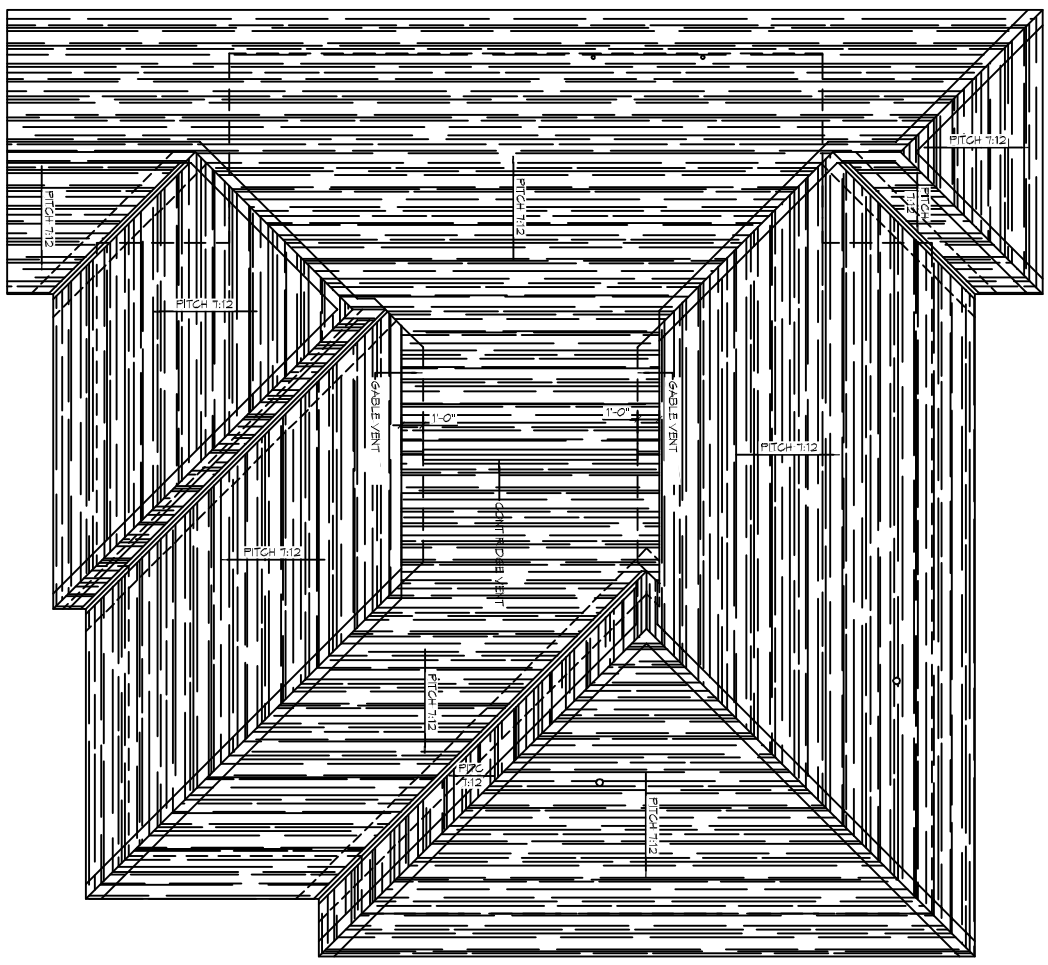


## 1 ARCHITECTURAL FLOOR PLAN
SCALE: 1/4" = 1'-0"

LOUISIANA ARMY NATIONAL GUARD
CAMP VILLERE

NEW COMMANDER'S POST

SLIDELL, LA
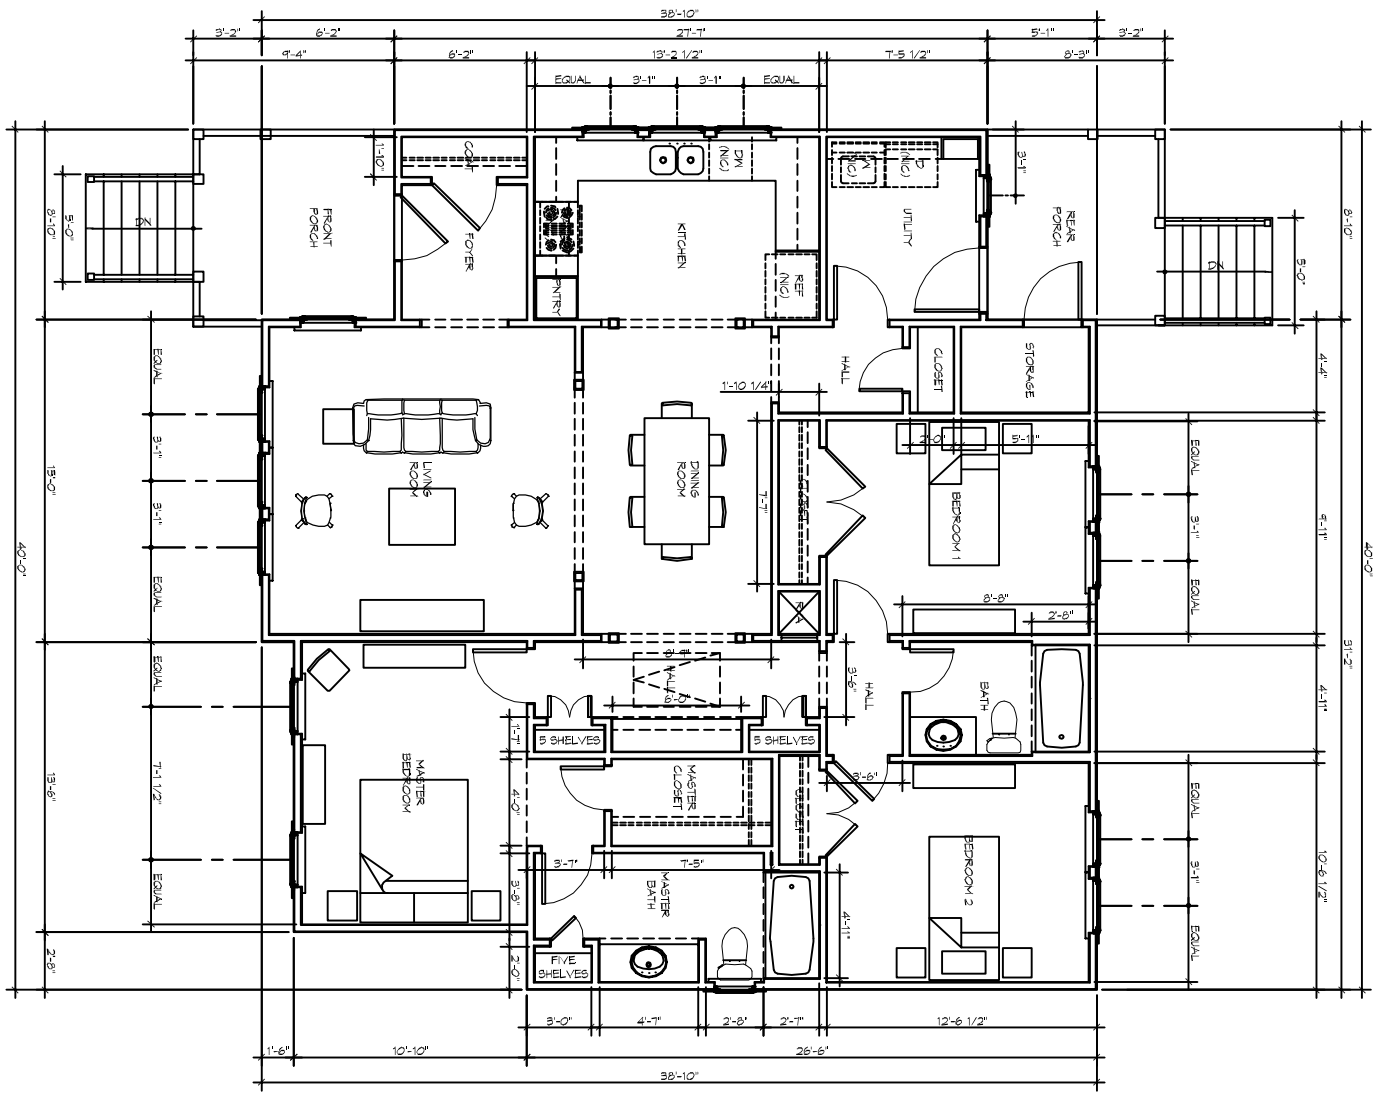
| JOB No: | 2210 | DATE: | MY 27, 2014 |
|---|---|---|---|
| DRAWN BY: | KJK | CHECKED BY: | KJK |

The above plans, designs and specifications, designs and arrangements representing drawings are original, remain the property of Dammon Engineering, and no part thereof shall be copied, disclosed to others, or used in connection with any work or project other than the specific project for which they have been prepared and delivered without written consent of Dammon Engineering. Please contact us to discuss timetables or specifications that constitute conclusive evidence of acceptance of these restrictions.

PRELIMINARY NOT FOR CONSTRUCTION

SEAL:

REVISIONS

| # | DESCRIPTION | DATE |
|---|---|---|
| | | |

DAMMON ENGINEERING, INC.
Architects & Engineers
Chief Architect: Kevin J. Kinchen, NCARB
Chief Engineer: Brian Mistich, PE
554 Old Spanish Trail
Slidell, LA 70458
www.dammonengineering.com
info@dammonengineering.com
PH: 985.649.5832
F: 985.641.5950

SHEET TITLE: ARCHITECTURAL FLOOR PLAN

DRAWING NUMBER: A1

SHEET No: 00 of #