PRE & POST WATER FLOW

PRE DEVELOPMENT DRAINAGE FLOW

POST DEVELOPMENT DRAINAGE FLOW

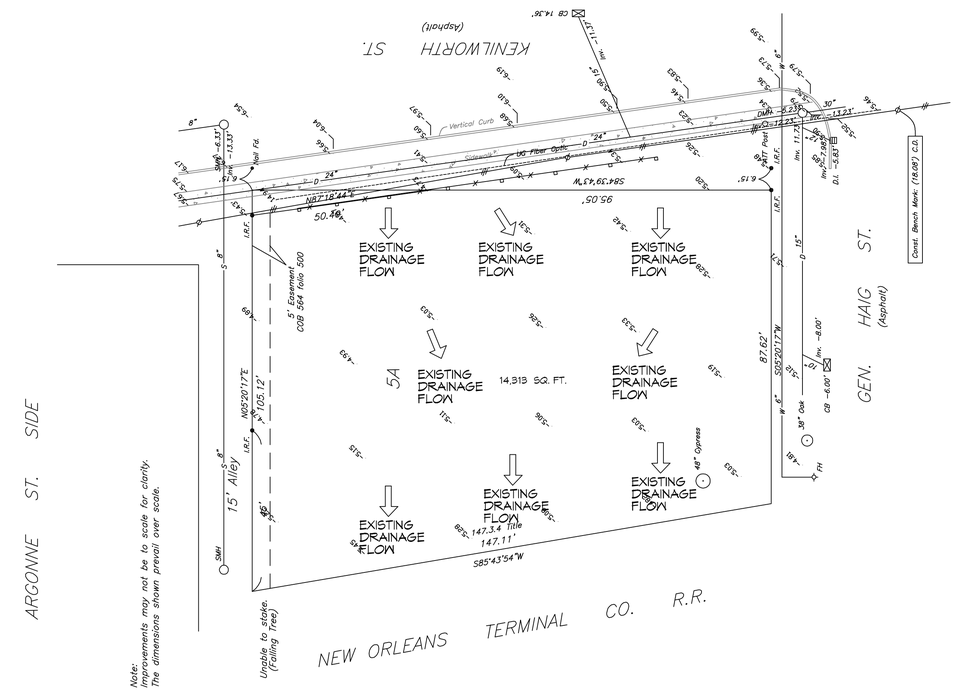

N

PRE DEVELOPMENT

SCALE: 1" = 20'-0"

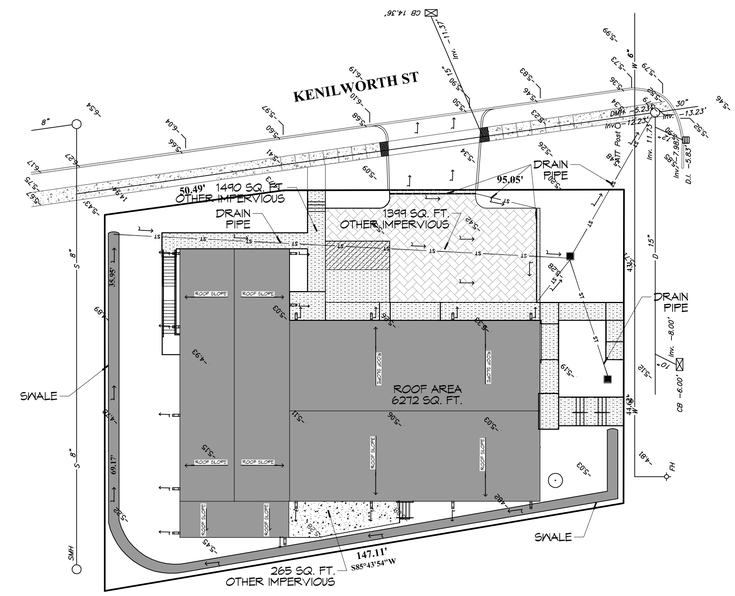

N

POST DEVELOPMENT

SCALE: 1" = 20'-0"

DAMMON ENGINEERING, INC.
LOUISIANA & MISSISSIPPI

Chief Engineer: Brian Mistich, PE
554 Old Spanish Trail
Slidell, LA 70458
www.dammonengineering.com
info@dammonengineering.com
PH: 985.649.5832

#	DESCRIPTION	DATE

REVISIONS

SEAL:

NEW FACILITY

NEW ORLEANS FIRE FIGHTERS ASSOCIATION

5710 GENERAL HAIG STREET
NEW ORLEANS, LA 70124

JOB No:	2493	DATE:	3/25/2021
DRAWN BY:	CAD	CHECKED BY:	JMB

The client retains his own property in drawings, or original work, designs and other documents prepared by the consultant. These documents may not be used by the client or others for any purpose not agreed to in writing by the consultant. These documents may not be disclosed to others, or used in connection with any work not originally utilized in their preparation, without the express written consent of the consultant. Any reuse of these documents without written consent shall be at the client's sole risk and without liability or legal exposure to the consultant.

SHEET TITLE:
PRE AND POST DEVELOPMENT

DRAWING NUMBER:

C101

SHEET No: 1 of 1