PRE & POST WATER FLOW

PRE DEVELOPMENT DRAINAGE FLOW

POST DEVELOPMENT DRAINAGE FLOW

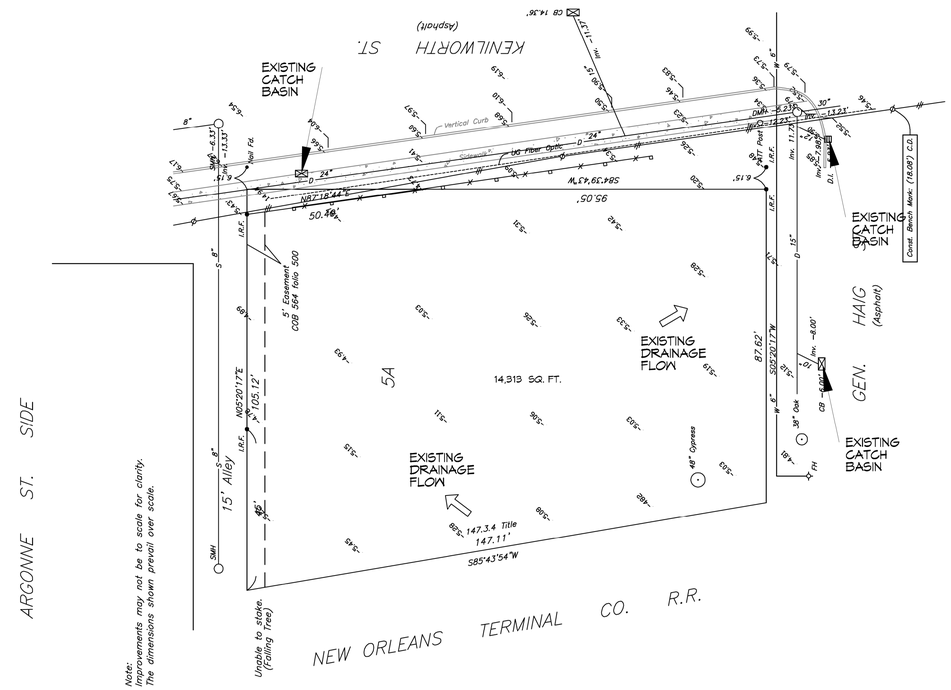

N

PRE DEVELOPMENT

SCALE: 1" = 20'-0"

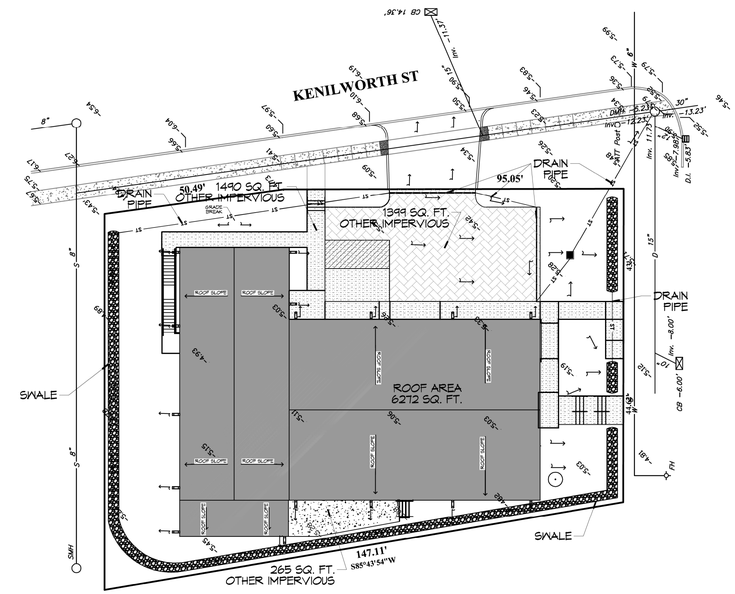

N

POST DEVELOPMENT

SCALE: 1" = 20'-0"

DAMMON ENGINEERING, INC.
LOUISIANA & MISSISSIPPI

Chief Engineer: Brian Mistich, PE
554 Old Spanish Trail
Slidell, LA 70458
www.dammonengineering.com
info@dammonengineering.com
PH: 985.649.5832

#	DESCRIPTION	DATE

REVISIONS

SEAL:

STATE OF LOUISIANA
BRIAN A. MISTICH
License No. 30187
PROFESSIONAL ENGINEER

NEW FACILITY

NEW ORLEANS FIRE FIGHTERS ASSOCIATION

5710 GENERAL HAIG STREET
NEW ORLEANS, LA 70124

JOB No:	2493	DATE:	3/25/2021
DRAWN BY:	CAD	CHECKED BY:	JVG

The client shall be responsible for all costs, changes, and all other consequences resulting from any modifications made to the drawings and specifications without the written permission of Dammon Engineering, Inc. Dammon Engineering, Inc. shall not be responsible for any reuse of the drawings and specifications by others, or work in connection with any work or projects other than the specific project for which they were prepared. Dammon Engineering, Inc. shall not be responsible for any electronic transmission of drawings and specifications. Copyright © 2021 Dammon Engineering, Inc. All rights are reserved. Unauthorized use or reproduction is prohibited.

SHEET TITLE:
PRE AND POST DEVELOPMENT

DRAWING NUMBER:

C101

SHEET No: 1 of 1