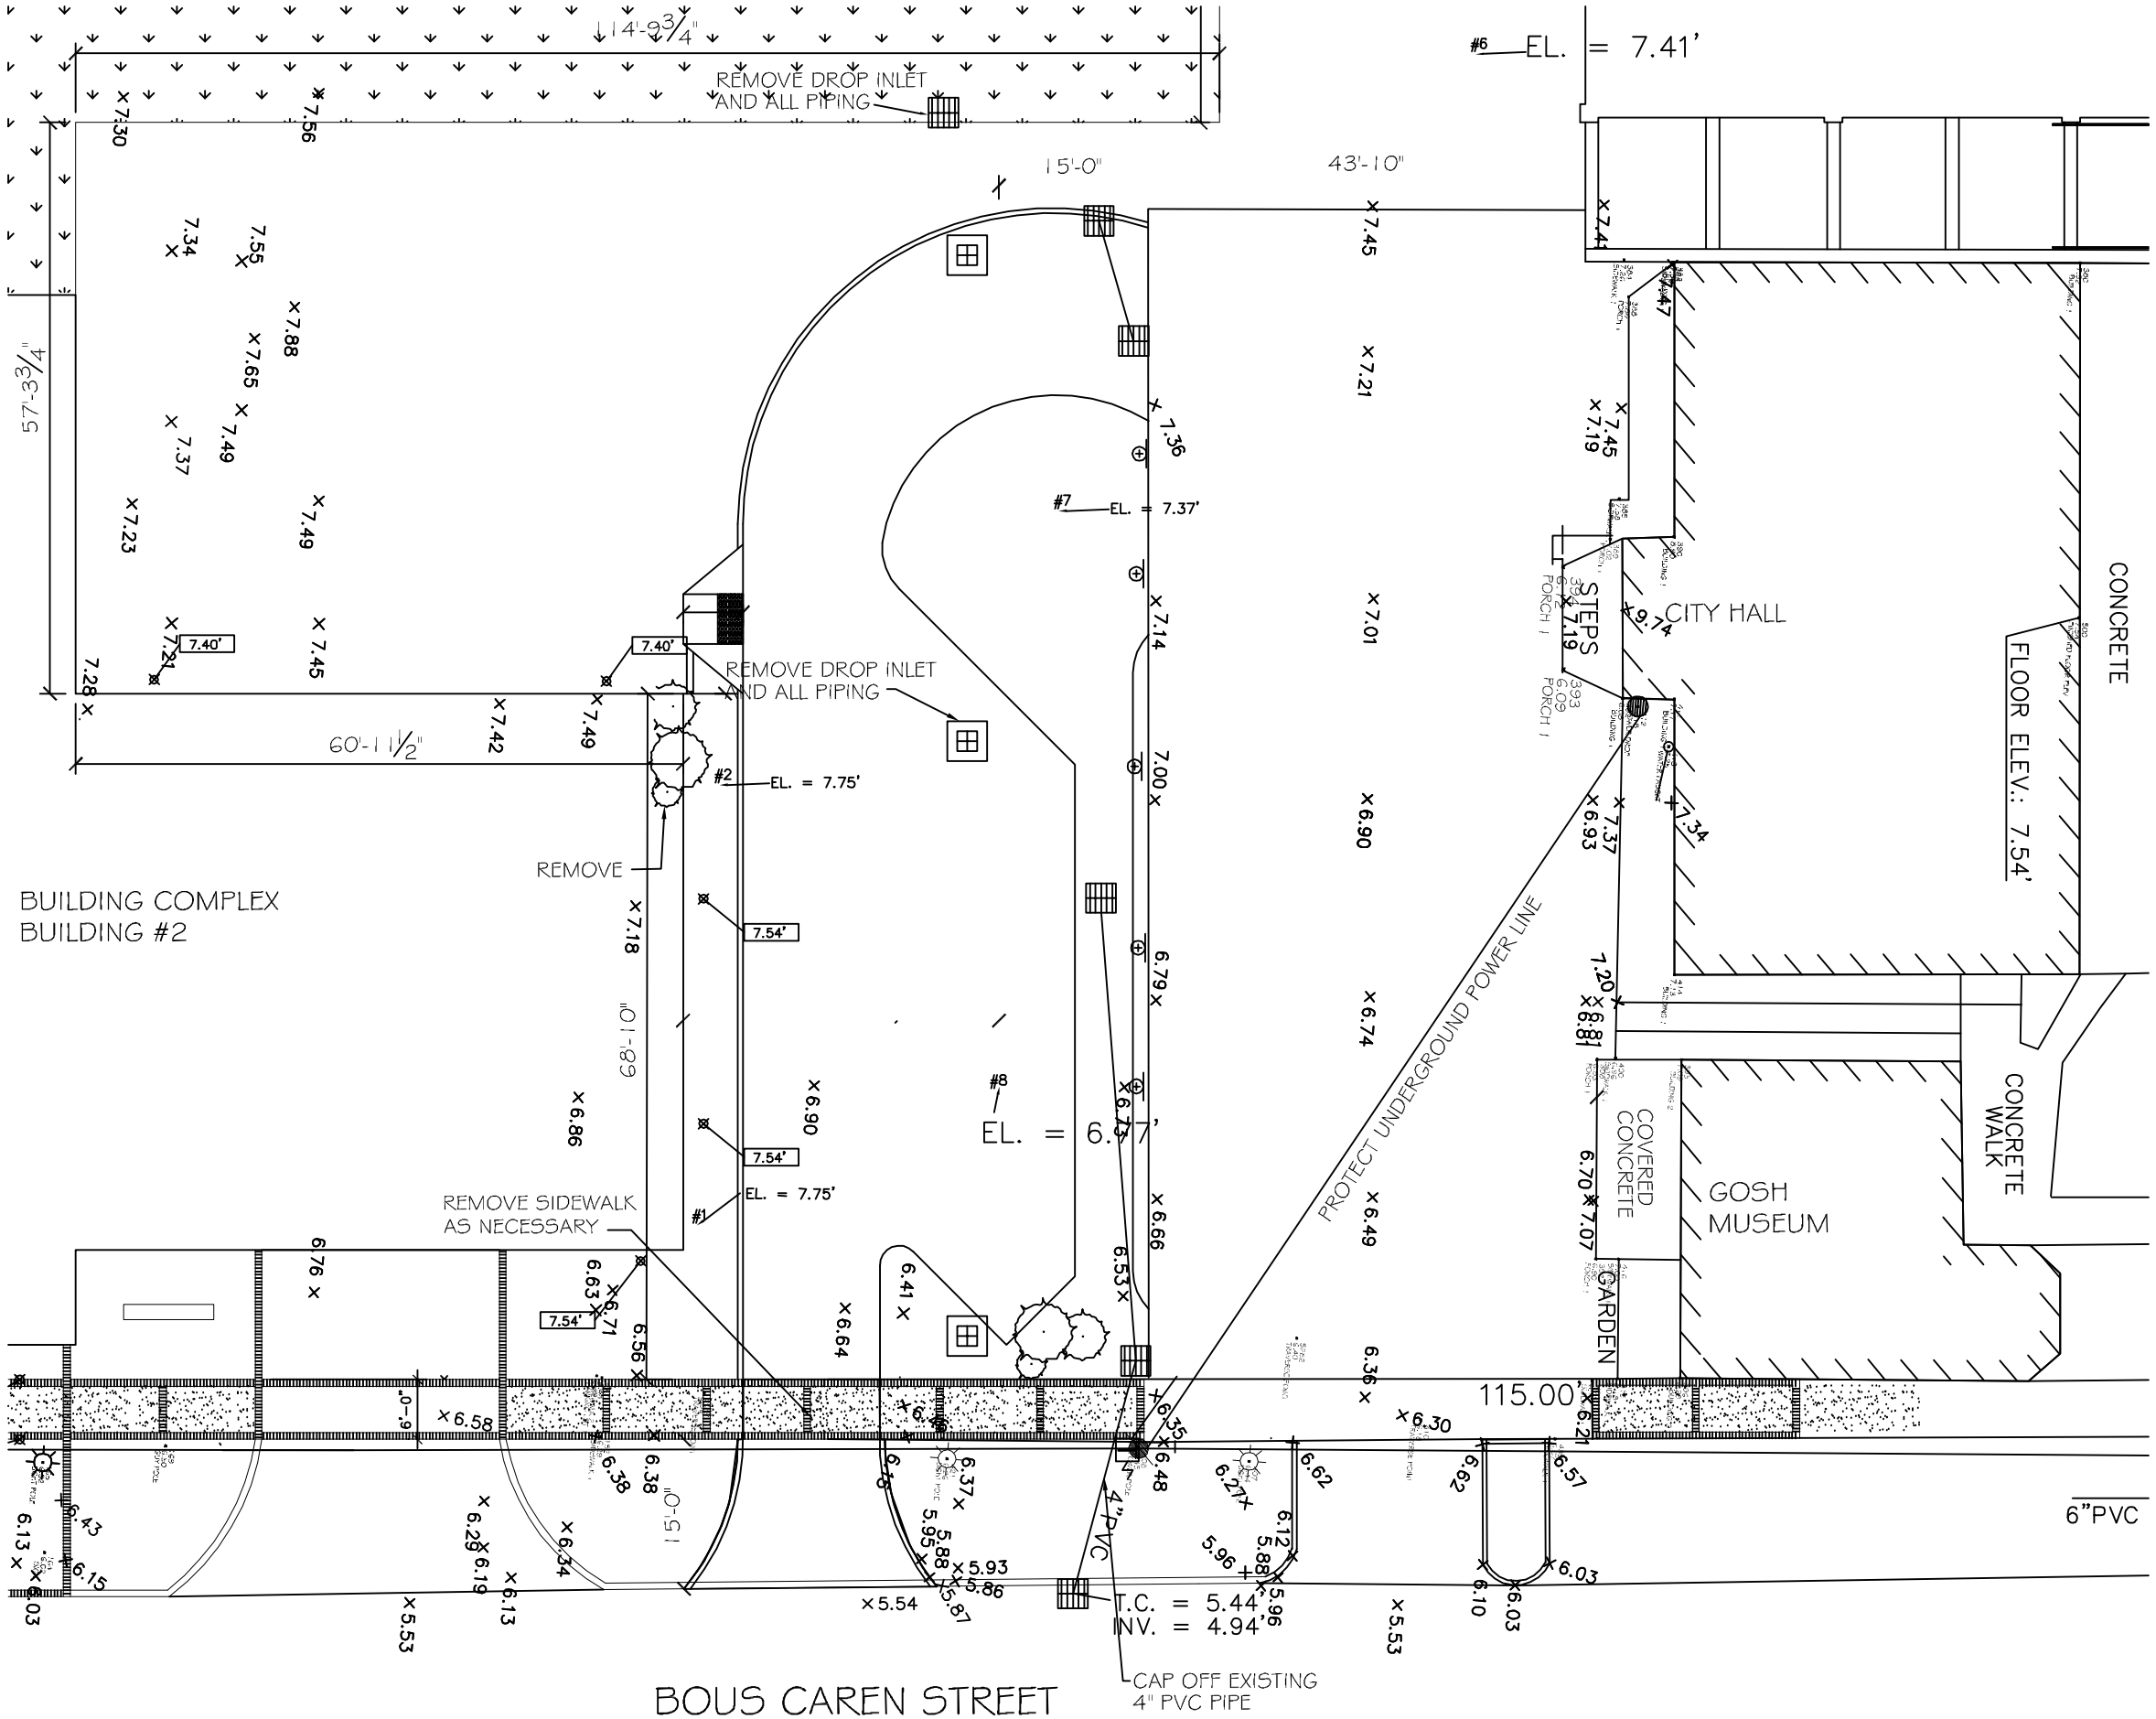

DEMOLITION PLAN

SCALE: 1"=10'