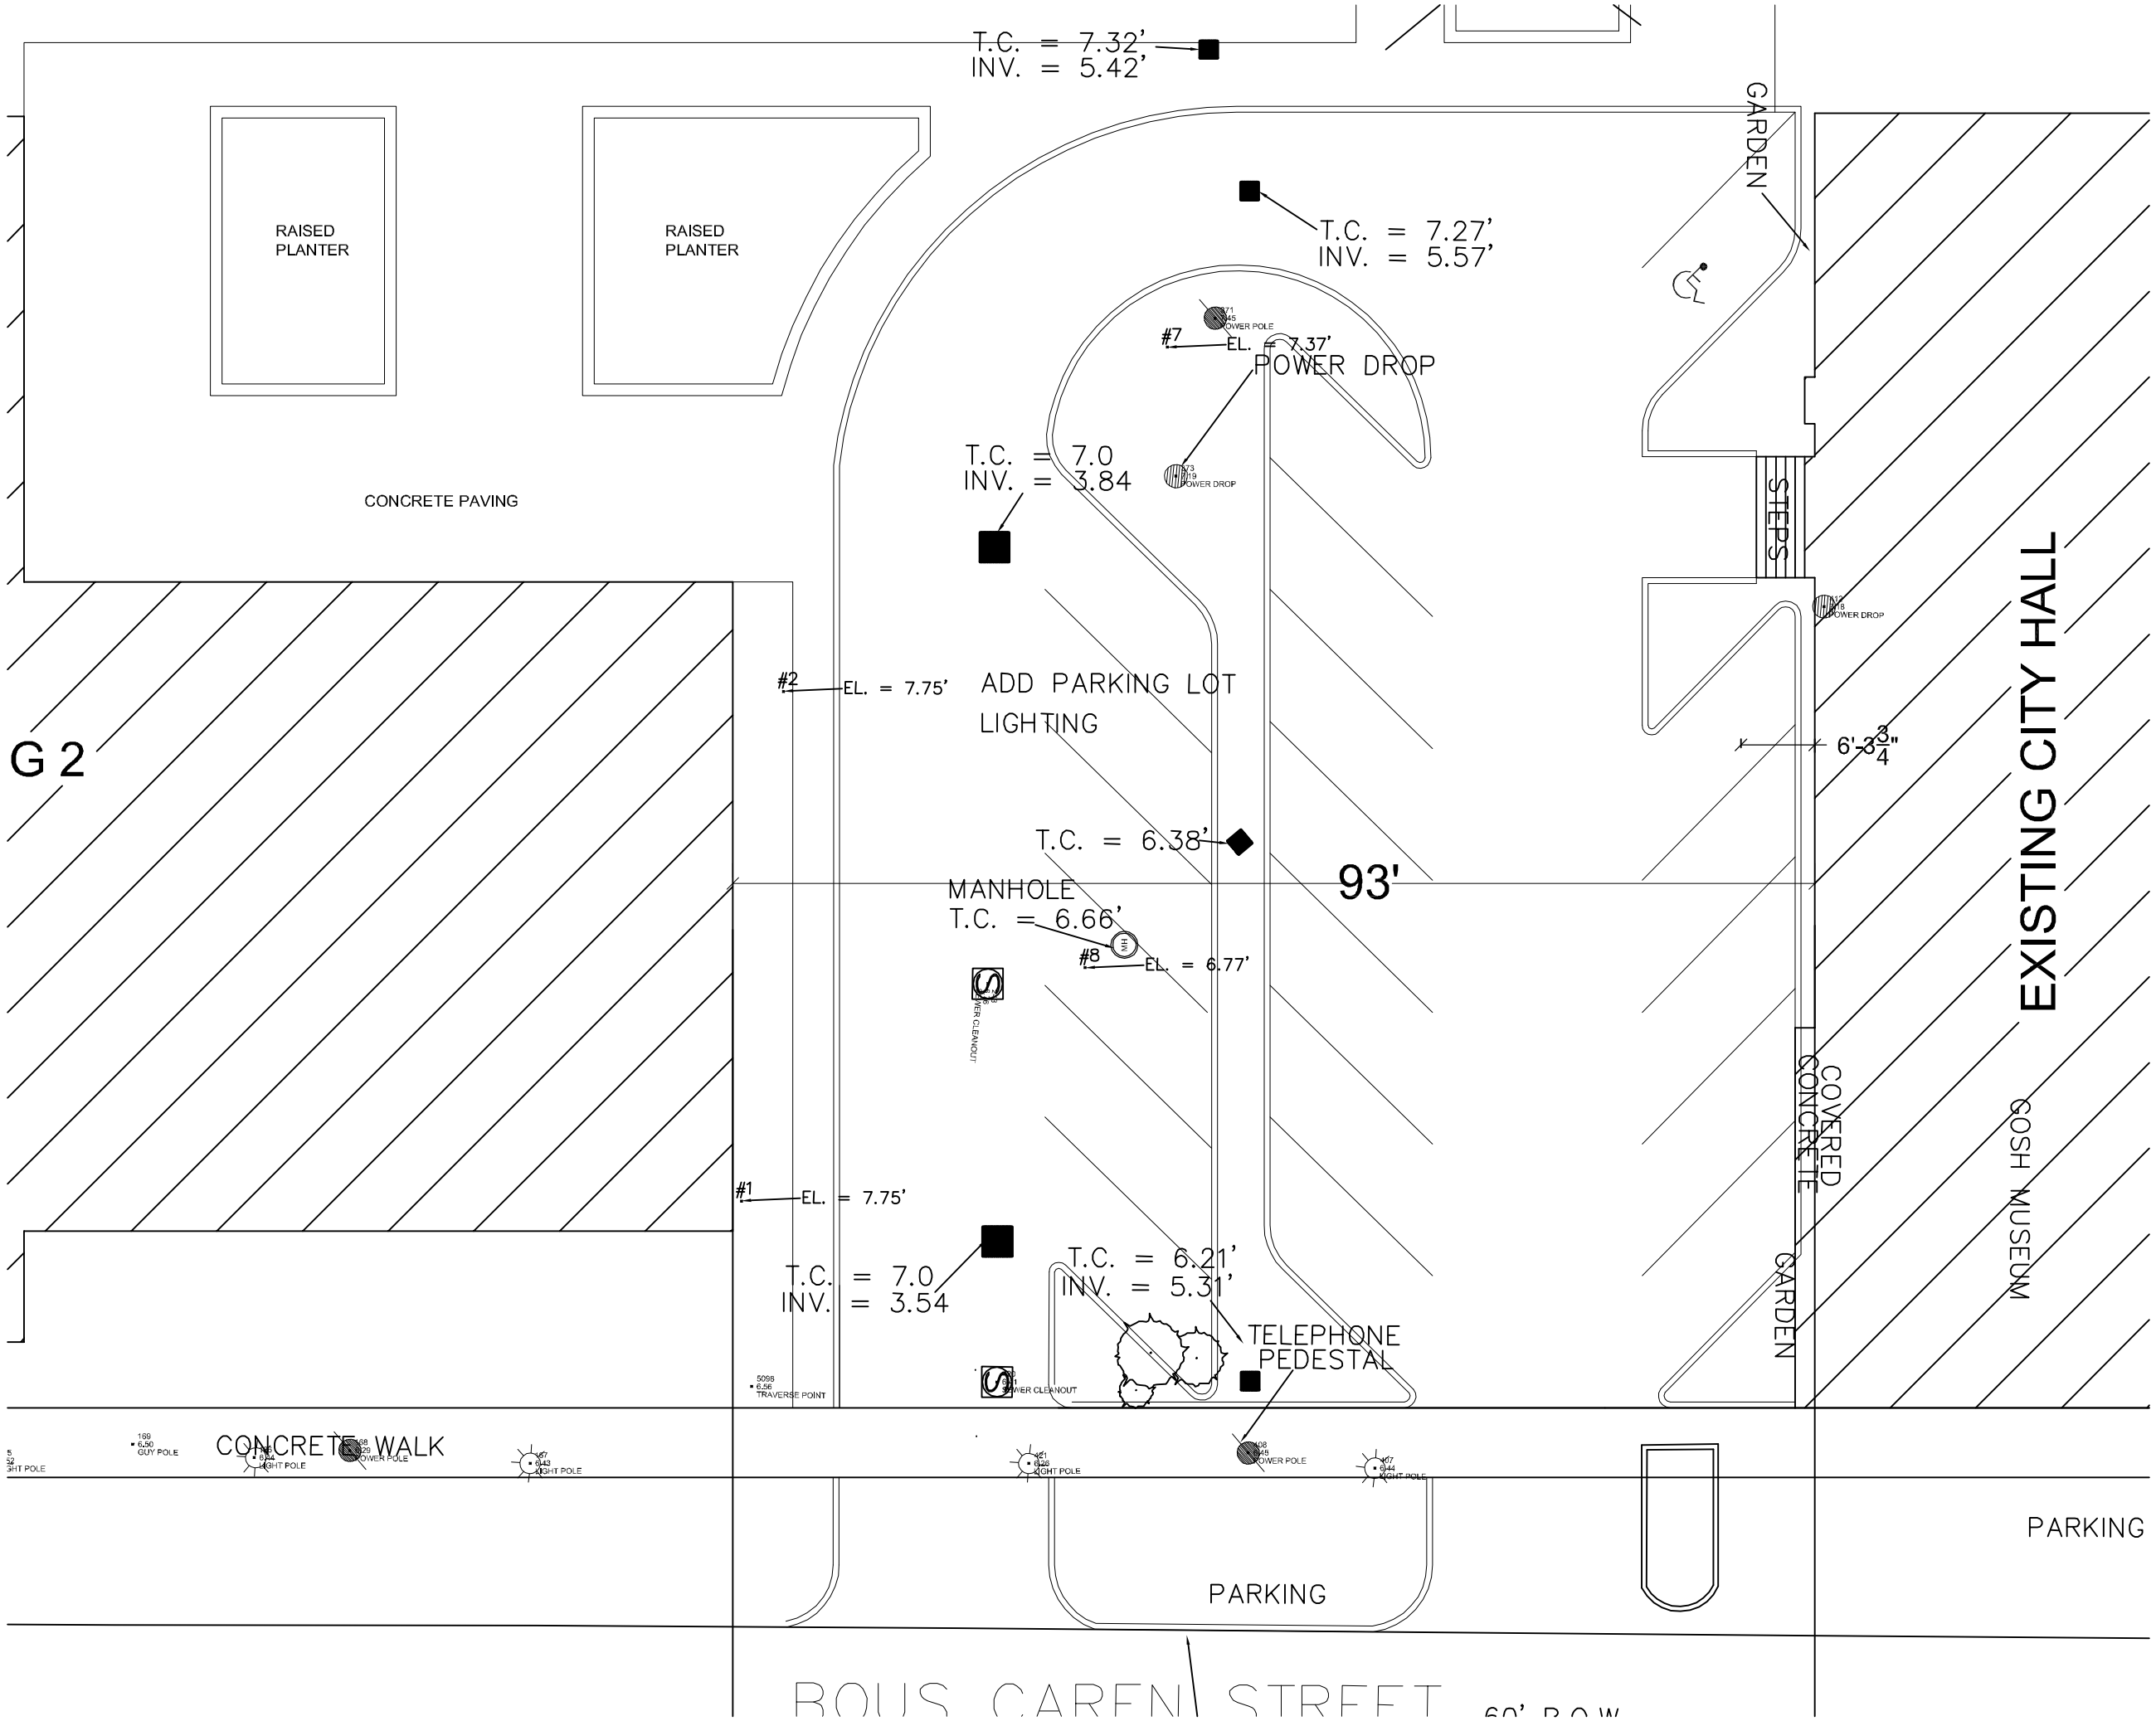
T.C. = 7.32'
INV. = 5.42'
RAISED PLANTER
RAISED PLANTER
CONCRETE PAVING
T.C. = 7.27'
INV. = 5.57'
GARDEN
#7
EL. = 7.37'
POWER DROP
T.C. = 7.0
INV. = 3.84
STEPS
#2
EL. = 7.75'
ADD PARKING LOT
LIGHTING
G 2
6'-3 3/4"
EXISTING CITY HALL
T.C. = 6.38'
93'
MANHOLE
T.C. = 6.66'
#8
EL. = 6.77'
COVERED CONCRETE
GOSH MUSEUM
#1
EL. = 7.75'
T.C. = 7.0
INV. = 3.54
T.C. = 6.21'
INV. = 5.31'
GARDEN
TELEPHONE PEDESTAL
CONCRETE WALK
PARKING
PARKING
ROUS CAREN STREET 60' R.O.W.