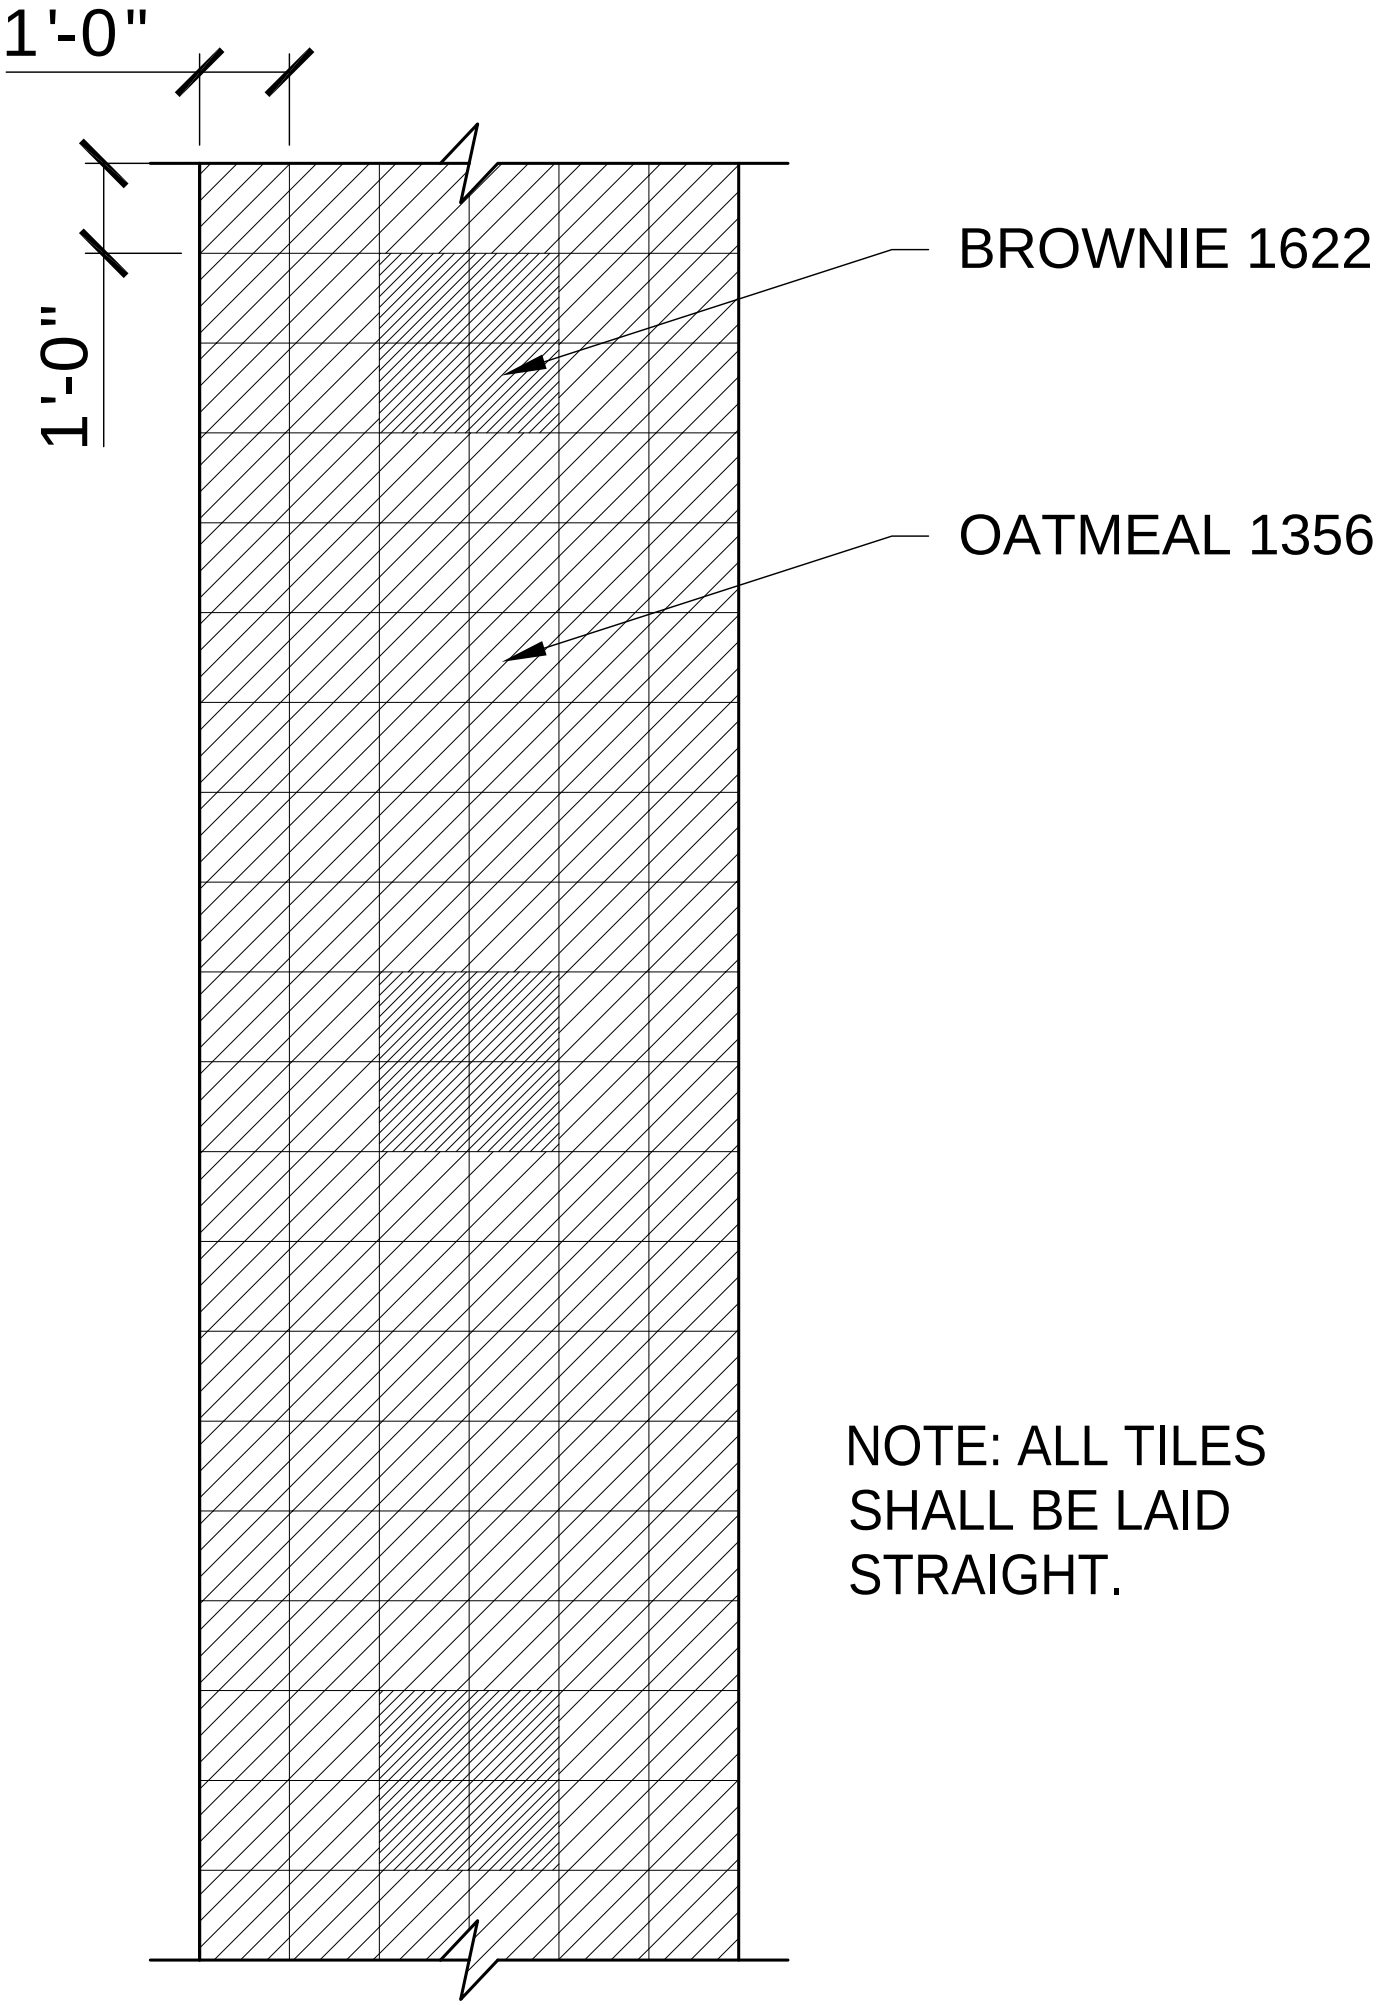

NOTE: ALL TILES SHALL BE LAID STRAIGHT.