FINISH SCHEDULE

ROOM	FLOOR: CONCRETE	FLOOR: VINYL TILE	FLOOR: CARPET	FLOOR: CERAMIC TILE	FLOOR: PAINTED WOOD	BASE: VINYL	BASE: WOOD	BASE: NONE	WALLS: GYPSUM BOARD	WALLS: GREENBOARD	WALLS: CMU	WALLS: PAINT	WALLS: CERAMIC TILE	CEILING: ACOUSTIC TILE	CEILING: GYPSUM BOARD	CEILING: FRP BOARD	CEILING: OPEN	CEILING: TEXT. CONC.	CLG HT	REMARKS
200		●				●			●			●		●					9'-0"	CHAIR RAIL/
201		●				●			●			●		●					9'-0"	
202	●							●	●			●					●		9'-0"	
203																			9'-0"	NOT USED
204	●					●			●			●			●				9'-0"	1HR RATED RM.
205				●						●		●	●	●					9'-0"	WAINSCOT
206				●						●		●	●	●					9'-0"	WAINSCOT
207																			9'-0"	NOT USED
208																			9'-0"	NO INTERIOR FINISHES
209		●				●			●			●		●					9'-0"	
210		●				●			●			●		●					9'-0"	
211		●				●			●			●		●					9'-0"	
212		●				●				●		●		●					9'-0"	
213	●							●				●					●		10'-4"	
214	●							●				●		●					9'-0 '	
215			●			●			●			●		●					9'-0"	
216			●			●			●			●		●					9'-0"	
217			●			●			●			●		●					9'-0"	
218			●			●			●			●		●					9'-0"	
		●				●			●			●		●					9'-0"	

DOOR & HARDWARE SCHEDULE

DOOR	TYPE: SOLID WOOD	TYPE: HOLLOW	TYPE: ALUM./GLASS	TYPE: STEEL	FRAME: MASONITE	FRAME: STEEL	FRAME: ALUMINUM	FRAME: WOOD	HINGE: CASED OPENING	HINGE: DOUBLE SWING	HINGE: BUTT 1 1/2 P	HINGE: SLIDING	LOCK: PASSAGE	LOCK: MAGNETIC	LOCK: DEADBOLT	LOCK: KEYED HANDLE	ACCESSORIES: PUSH PULL	ACCESSORIES: PANIC	ACCESSORIES: THRESHOLD	ACCESSORIES: WEATHERSTRIP	ACCESSORIES: DOOR STOP	ACCESSORIES: ALARM	ACCESSORIES: VIEW GLASS	REMARKS
1	3/0x7/0	●				●					●					●							●	STAIN & VARNISH
2	3/0x7/0	●				●					●					●								
3	3/0x7/0																							EXISTING TO REMAIN
4	3/0x7/0	●															●							
5	(2) 3/0x7/0	●				●					●					●								
6	3/0x7/0	●				●					●			●				●	●					1 HOUR RATED
7	(2) 3/0x7/0														●									EXISTING TO REMAIN-REFINISH
8	3/0x7/0				●	●					●					●								
9	3/0x7/0																							EXISTING TO REMAIN-REFINISH
10	3/0x7/0																							RELOCATE FROM 1st FLOOR-REFINISH

DOORS SHOWN WITH ▲ SHALL BE EQUIPPED W/ ELECTRIC STRIKE (MAGNETIC LOCK ON DOUBLE DOORS) FOR CARD READER
UNDERCUT ALL DOORS 3/4" TO ALL FOR PROPER EXHAUST AIR FLOW

WINDOW SCHEDULE

WINDOW	TYPE: FIXED	TYPE: VERTICAL SLIDE	TYPE: HORIZONAL SLIDE	TYPE: STORE FRONT	FRAME: STEEL	FRAME: ALUMINUM	FRAME: WOOD	GLASS: TINTED	GLASS: PLAIN	GLASS: GLAZED	GLASS: WIREGLASS	LITES: NONE	LITES: 2/2	LITES: 4/4	LITES: 6/6	LITES: 8/8	ACCESSORIES: ALARM	ACCESSORIES: SCREEN	ACCESSORIES: SHUTTER	ACCESSORIES: NONE	REMARKS
A	*4/0x5/0	●				●			●			●								●	APPROXIMATELY 3,000 SQ. FT.
B																					
C																					
D																					

*FINAL SIZES TO BE DETERMINED BY VENDOR FROM FIELD MEASUREMENTS [TYP. ALL FLOORS]

LEGEND

NEW WALL
NEW FIRE RATED WALL
EXISTING WALL
CURTAIN WALL
SECURITY ACCESS DOOR (SCANNER BY OTHERS) ▲
RETURN AIR CASED OPENING IN WALL (ROOM TO CEILING)

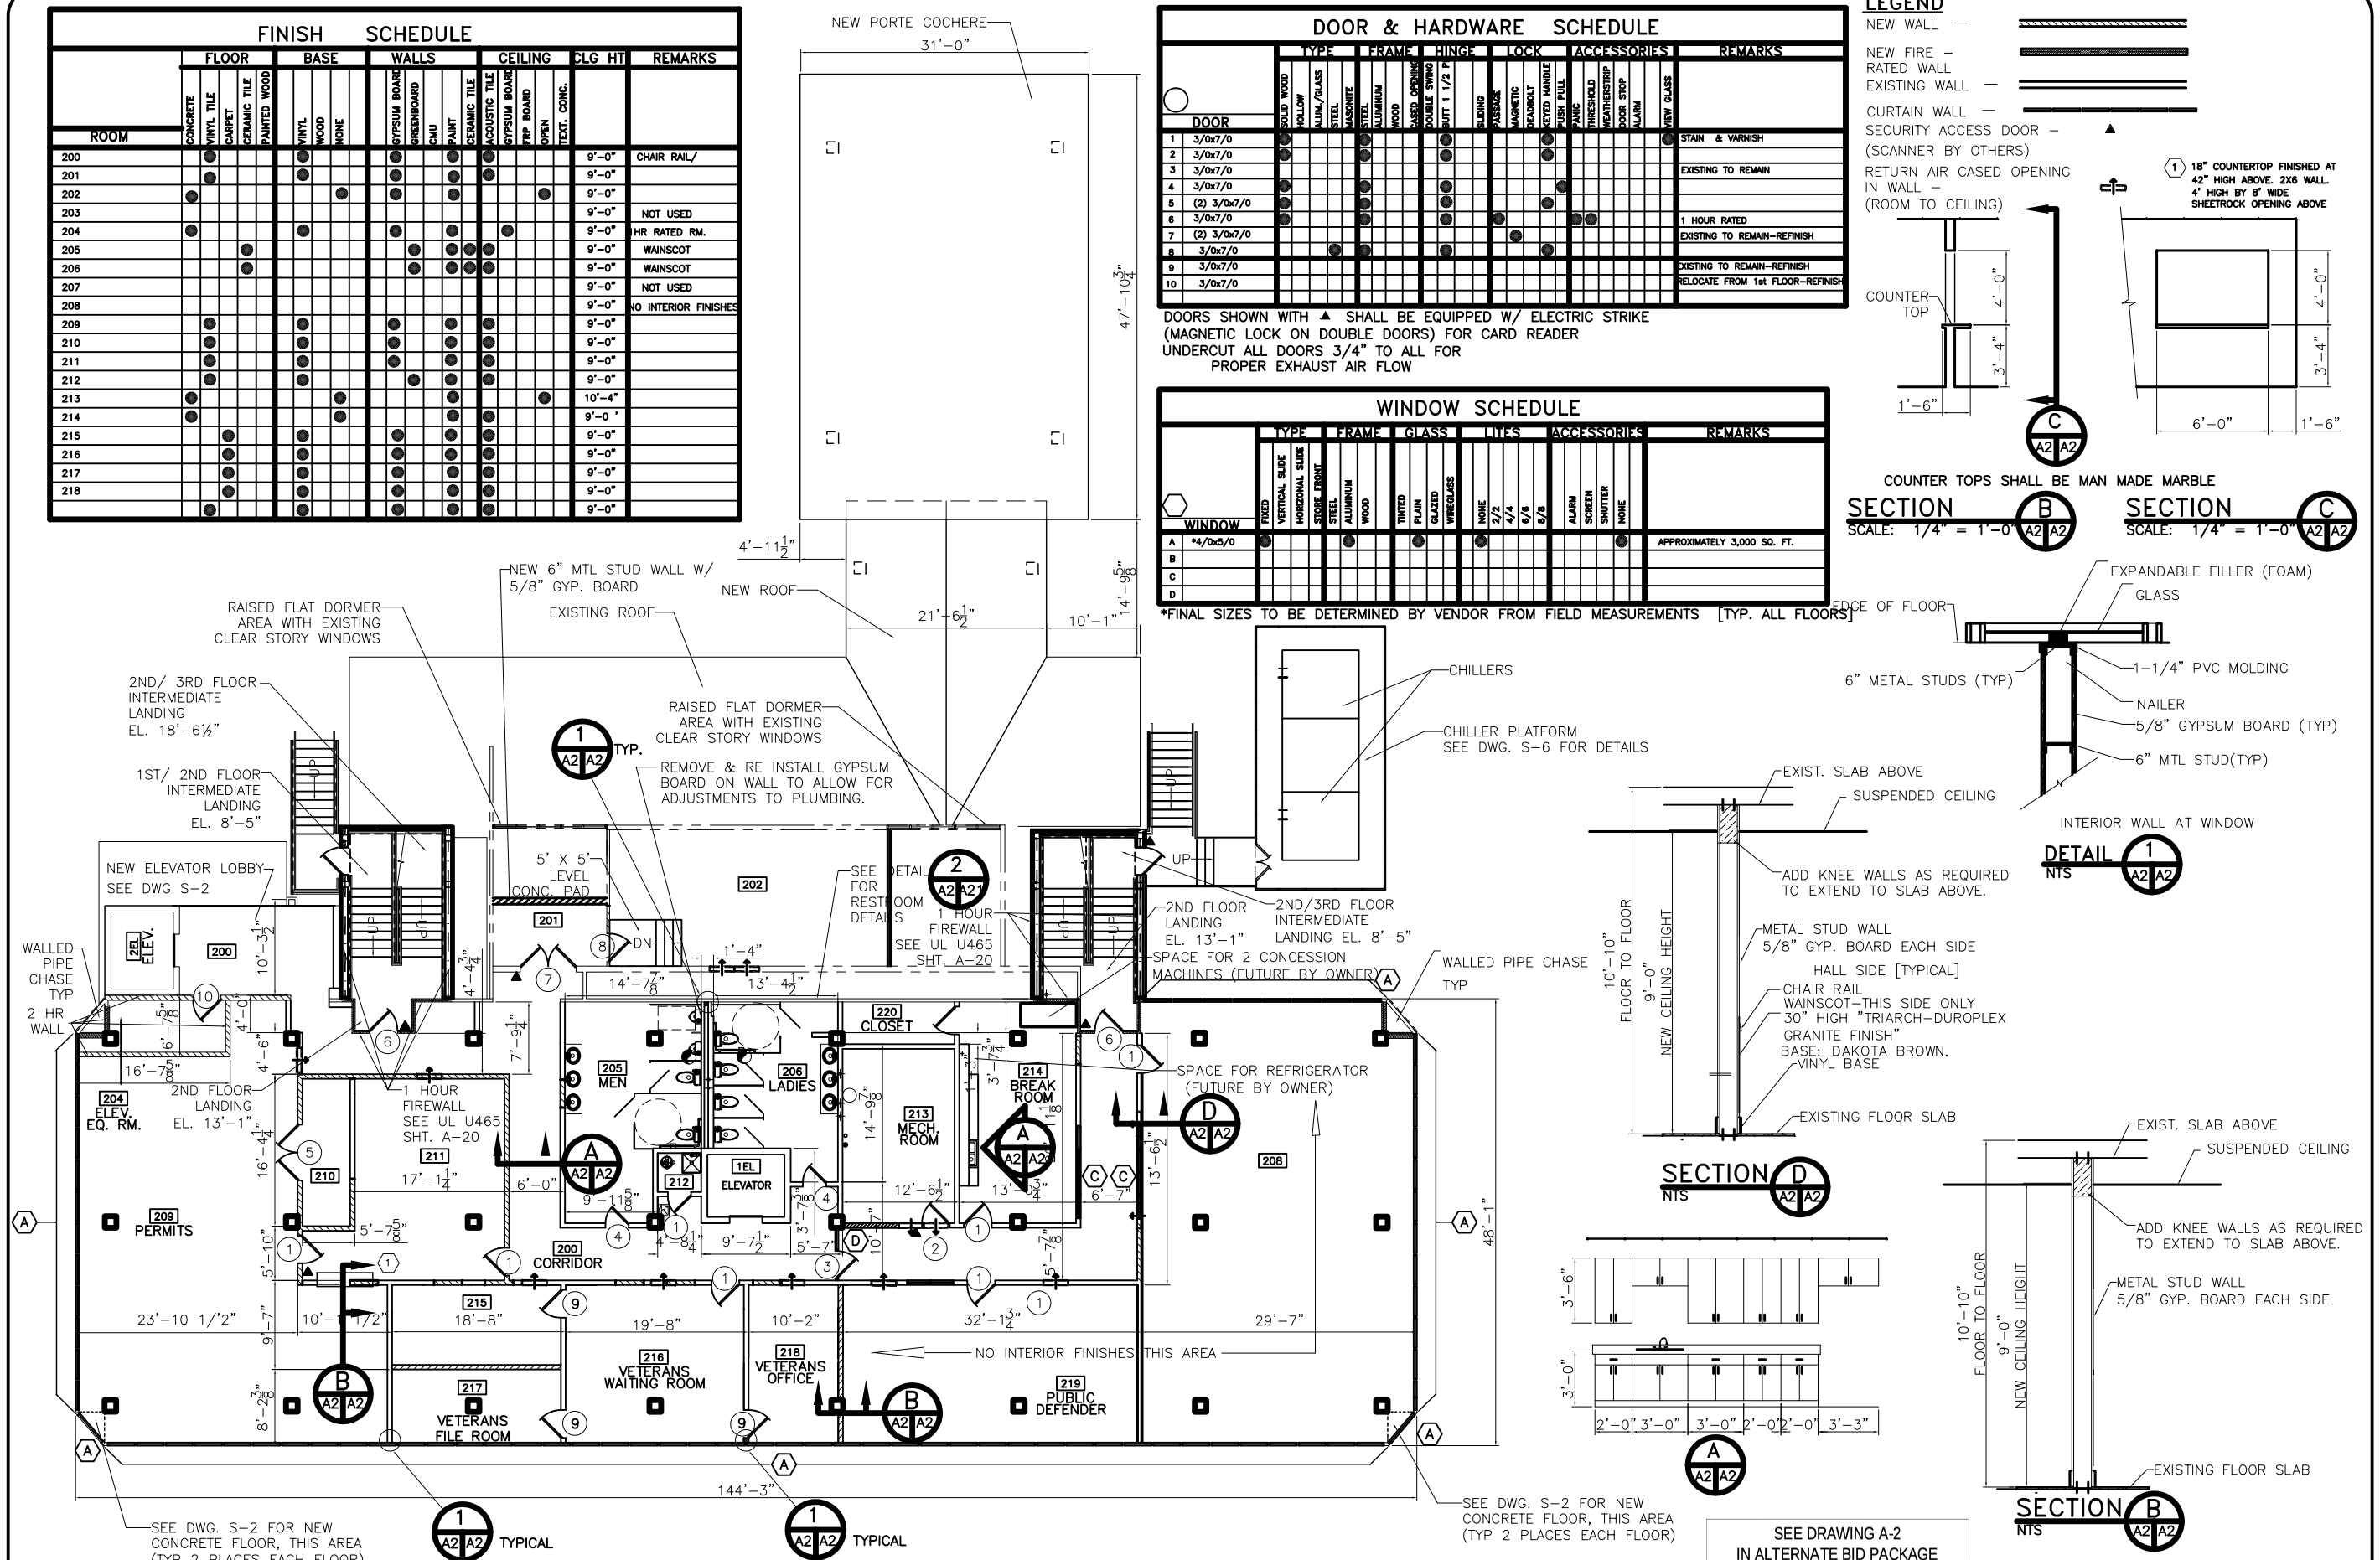

SEE DRAWING A-2 IN ALTERNATE BID PACKAGE FOR ALTERNATE HVAC SYSTEM (ALTERNATE BID #2)

REVISED: 05/21/07ab
REVISED: 05/17/07ab
REVISED: 04/09/07ab
REVISED: 03/07/07ab
REVISED: 02/19/07
REVISED: 01/22/07

2ND FLOOR RENOVATE PLAN

ST. TAMMANY PARISH ADMIN. COMPLEX
520 OLD SPANISH TRAIL
SLIDELL, LOUISIANA

RENOVATE OFFICE BUILDING

DAMMON ENGINEERING. INC.
1065 FLORIDA AVENUE 985-649-5832 SLIDELL, LA. 70458
DAMMONENGINEERING.COM

SCALE:AS NOTED
FILE:
JOB NO. 1729
DATE:1-9-07
SHEET A-2
OF