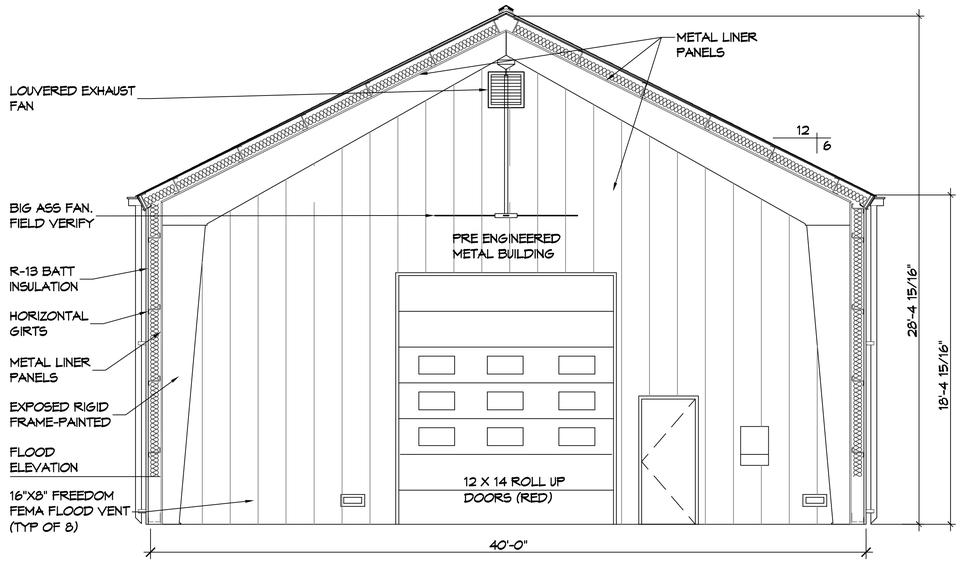

1 ENGINE BAY BLDG SECTION
SCALE: 1/4" = 1'-0"
ENGINE BAY

DAMMON ENGINEERING, INC.
LOUISIANA & MISSISSIPPI
www.dammonengineering.com
info@dammonengineering.com
PH: 985-649-5922
Chief Engineer: Brian Mistich, PE
554 Old Spanish Trail
Slidell, LA 70458

REVISIONS

#	DESCRIPTION	DATE

SEAL:

ST. TAMMANY FIRE PROTECTION DISTRICT NO. 1

FIRE STATION 19

57041 ALLEN ROAD
SLIDELL, LOUISIANA 70461

JOB No:	
DATE:	03-22-2022
DRAWN BY:	CKD
CHECKED BY:	BAM

The plans, drawings and specifications, designs and all proprietary information and rights therein are the property of Dammon Engineering, Inc. and are protected by copyright laws. Any reproduction, modification, distribution or use of the plans, drawings and specifications without the written consent of Dammon Engineering, Inc. is prohibited. The plans, drawings and specifications are not to be used for any purpose other than those for which the plans were prepared and delivered to the owner.

SHEET TITLE:
ENGINE BAY SECTION

DRAWING NUMBER:
S106

SHEET No: 1 of x