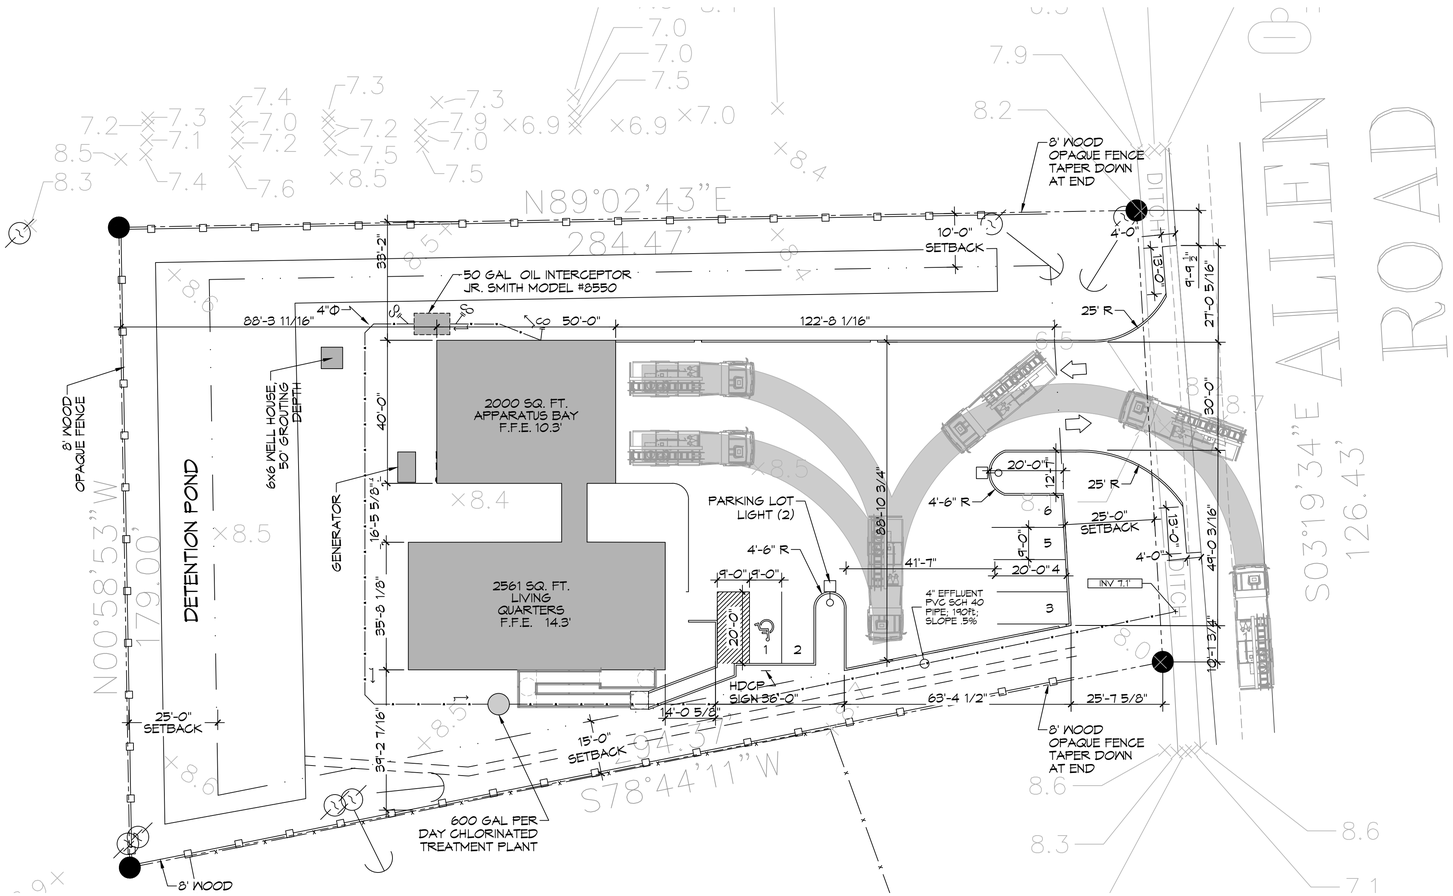

6 SITE PLAN

SCALE: 1" = 20'-0"

OVER ALL SITE PLAN

DAMMON ENGINEERING, INC.
LOUISIANA & MISSISSIPPI

Chief Engineer: Brian Mistich, PE
554 Old Spanish Trail
Slidell, LA 70458

www.dammonengineering.com
info@dammonengineering.com
PH: 985.649.5832

#	DESCRIPTION	DATE

REVISIONS

SEAL:

ST. TAMMANY FIRE PROTECTION DISTRICT NO. 1

FIRE STATION 19

51047 ALLEN ROAD
SLIDELL, LOUISIANA 70461

JOB No:	2456	DATE:	05-10-2022
DRAWN BY:	CKD	CHECKED BY:	JMS

This drawing is the property of Dammon Engineering, and is protected under the copyright laws of the United States. It may not be reproduced or used in whole or in part without written permission of Dammon Engineering, and any such reproduction or use without permission is a violation of the copyright laws of the United States.

SHEET TITLE:
SITE PLAN

DRAWING NUMBER:
C101

SHEET No: 3 of 29