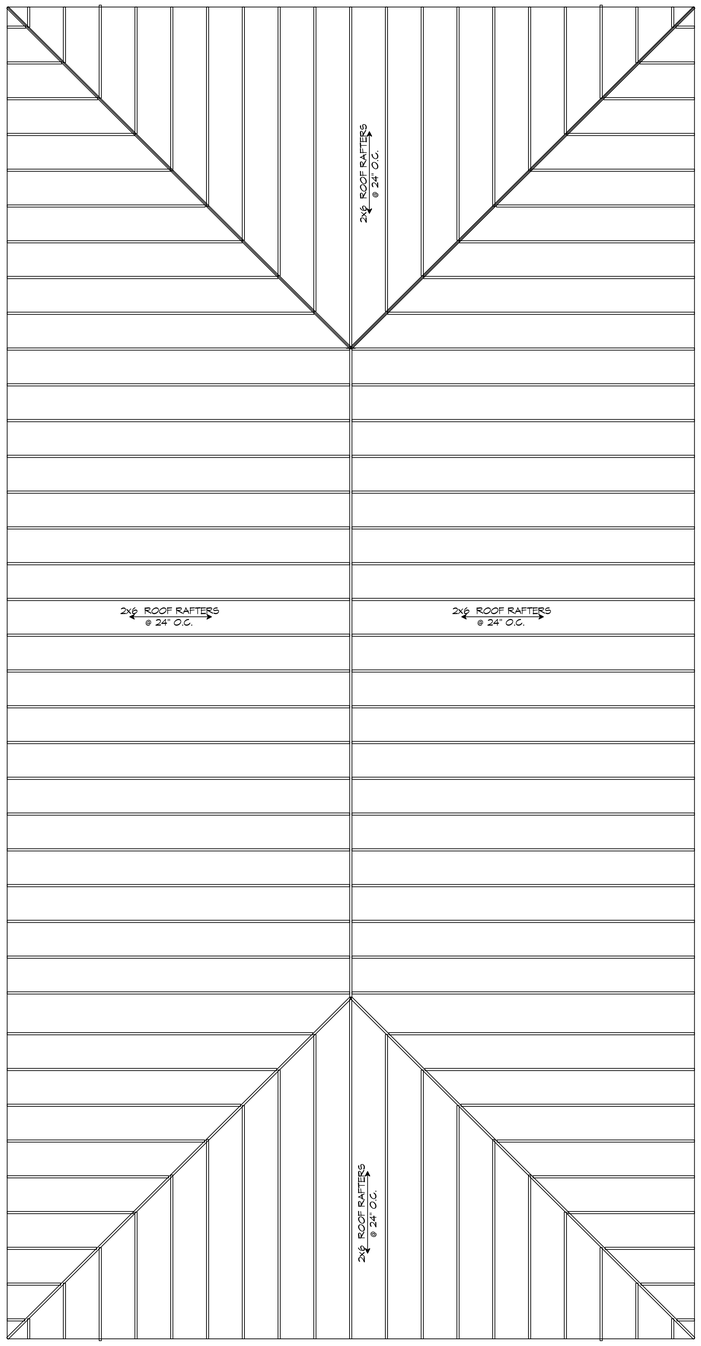

N 18 ROOF FRAMING
SCALE: 1/4" = 1'-0"
LIVING QUATERS

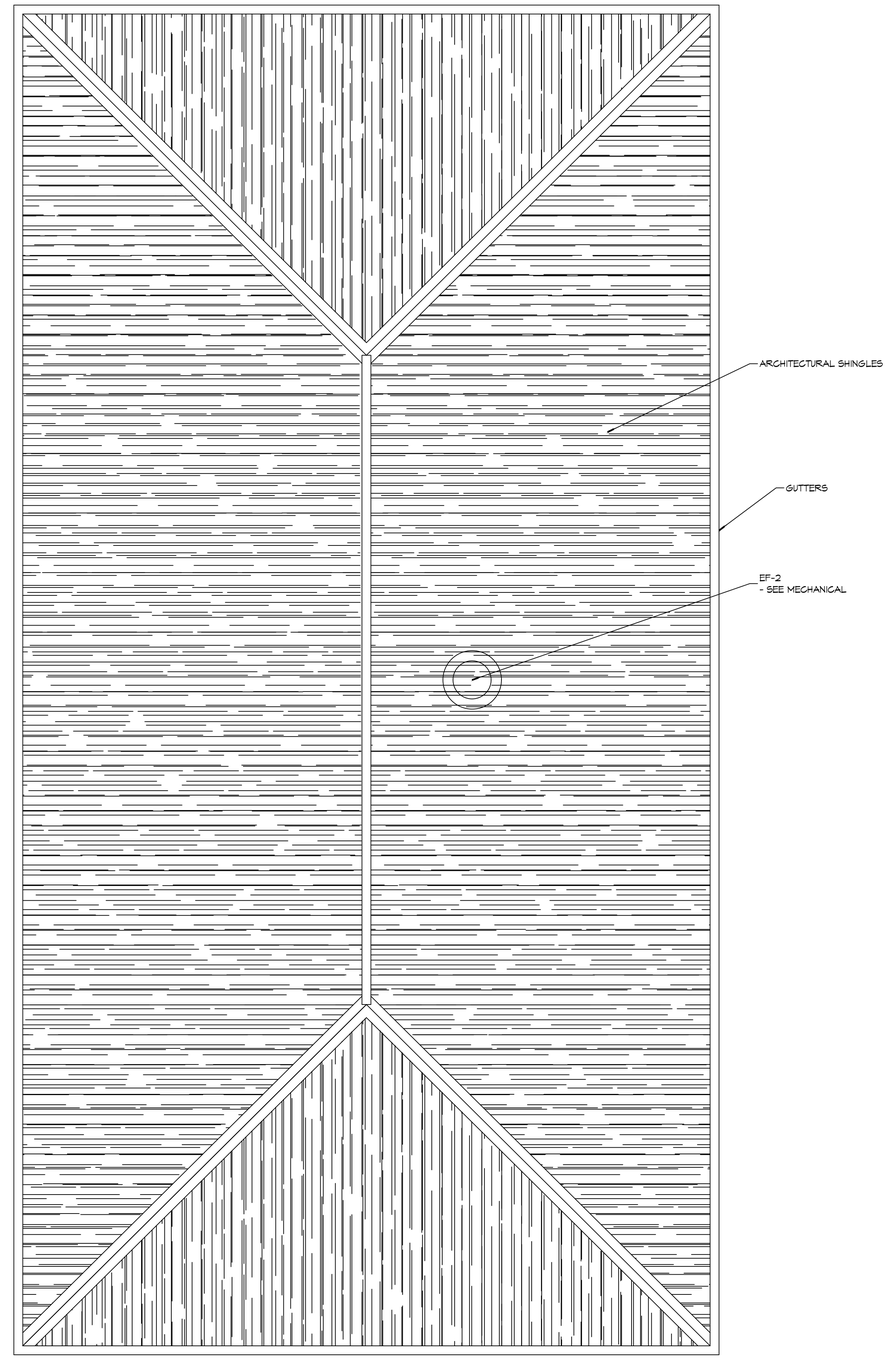

N 19 ROOF PLAN
SCALE: 1/4" = 1'-0"
LIVING QUATERS

DAMMON ENGINEERING, INC.
LOUISIANA & MISSISSIPPI
www.dammonengineering.com
info@dammonengineering.com
PH: 985-649-5922
Chief Engineer: Brian Mistich, PE
554 Old Spanish Trail
Slidell, LA 70458

#	DESCRIPTION	DATE

REVISIONS

SEAL:
STATE OF LOUISIANA
BRIAN A. MISTICH
License No. 30187
PROFESSIONAL ENGINEER

ST. TAMMANY FIRE PROTECTION DISTRICT No. 1

FIRE STATION 19

5104 ALLEN ROAD
SLIDELL, LOUISIANA 70461

JOB No:	2486
DATE:	05-16-2022
DRAWN BY:	CAD
CHECKED BY:	BAM

THIS DRAWING IS AN INSTRUMENT OF PROFESSIONAL SERVICE AND THE INFORMATION CONTAINED HEREON IS THE PROPERTY OF DAMMON ENGINEERING, INC. AND SHALL NOT BE REPRODUCED IN WHOLE OR IN PART WITHOUT THE WRITTEN PERMISSION OF DAMMON ENGINEERING, INC. ANY REPRODUCTION WITHOUT WRITTEN PERMISSION IS PROHIBITED.

SHEET TITLE:
LIVING QUARTERS ROOF FRAMING PLAN

DRAWING NUMBER:
S104

SHEET No: 9 of 30

FILE NAME: J:\+ Dammon\2486 - Allen Road Fire Station 19\Drawings\S104-Quarters Roof Framing Plan.dwg PLOT DATE & TIME: Monday, May 16, 2022 7:26:09 AM