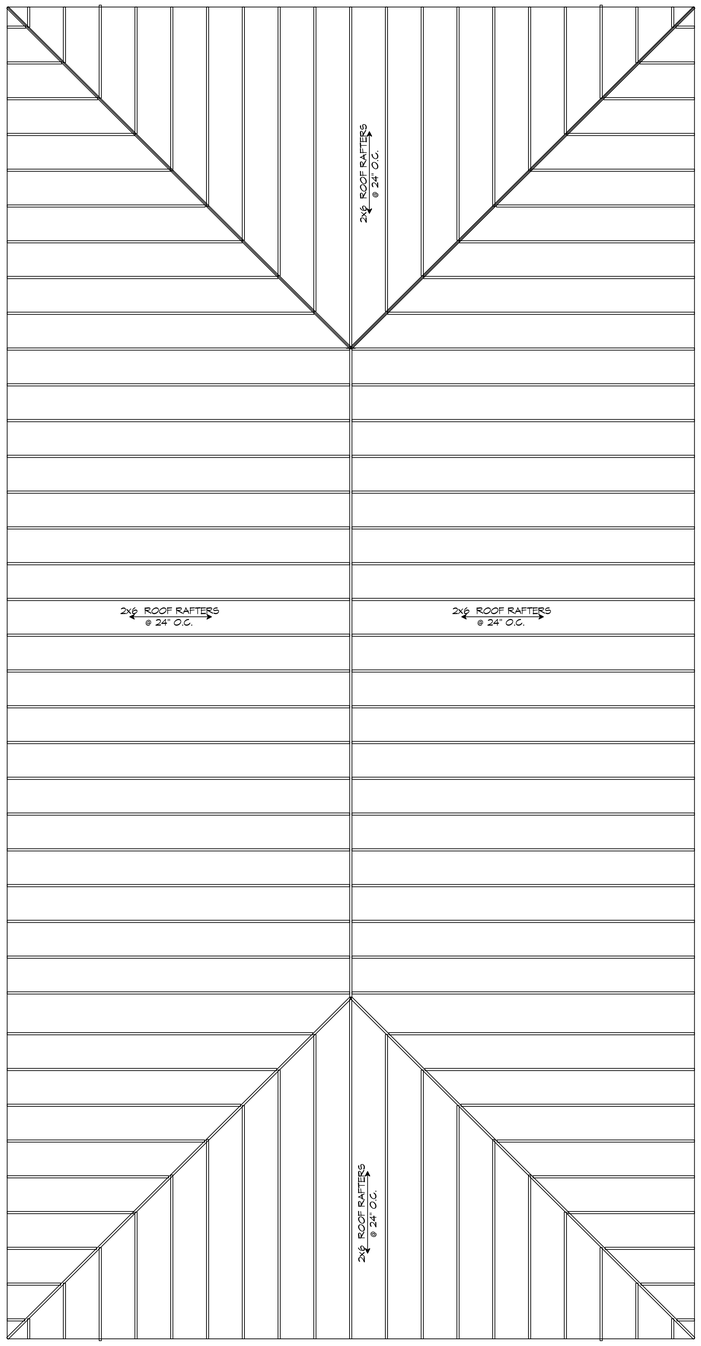

N 18 ROOF FRAMING
SCALE: 1/4" = 1'-0"
LIVING QUATERS

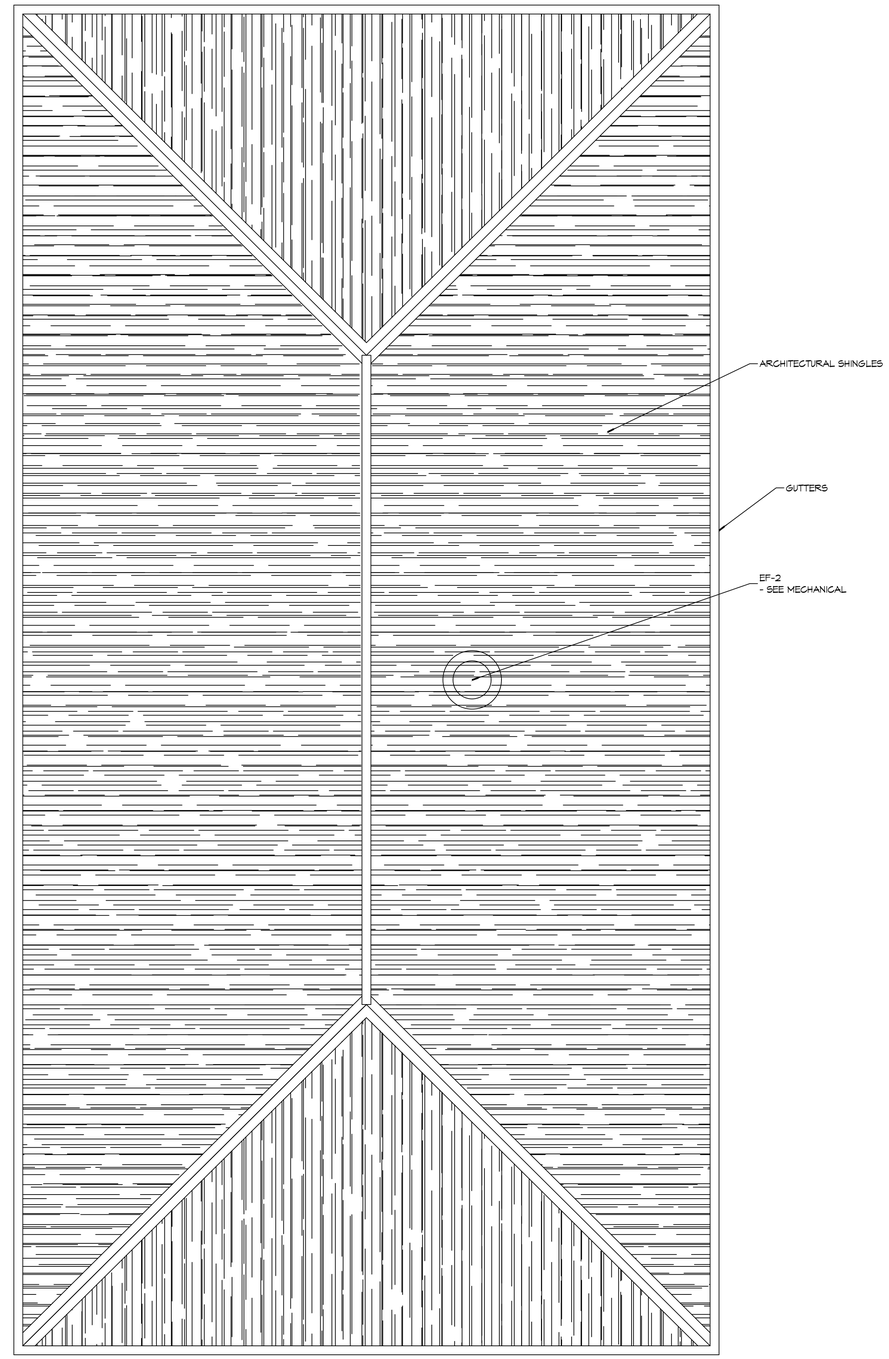

N 19 ROOF PLAN
SCALE: 1/4" = 1'-0"
LIVING QUATERS

DAMMON ENGINEERING, INC.
LOUISIANA & MISSISSIPPI
www.dammonengineering.com
info@dammonengineering.com
PH: 985-649-5922
Chief Engineer: Brian Mistich, PE
554 Old Spanish Trail
Slidell, LA 70458

#	DESCRIPTION	DATE

REVISIONS

SEAL:

STATE OF LOUISIANA
BRIAN A. MISTICH
License No. 30187
PROFESSIONAL ENGINEER

ST. TAMMANY FIRE PROTECTION DISTRICT No. 1

FIRE STATION 19

5104 ALLEN ROAD
SLIDELL, LOUISIANA 70461

JOB No:	2486
DATE:	05-16-2022
DRAWN BY:	CAD
CHECKED BY:	BAM

No part shall be used for construction, bidding, permit, or any other purpose unless signed and sealed by the Engineer of Record. Dammon Engineering, Inc. shall not be responsible for any modifications made to this document without the prior written consent of Dammon Engineering, Inc. This document is instrumental in service and shall remain the property of Dammon Engineering, Inc. and may be withheld if all fees are not paid in full.
COPYRIGHT © 2022 DAMMON ENGINEERING, INC. ALL RIGHTS RESERVED

SHEET TITLE:
LIVING QUARTERS ROOF FRAMING PLAN

DRAWING NUMBER:

S104

SHEET No: 9 of 30

FILE NAME: J:\1-Dammon\2486 - Allen Road Fire Station 19\Drawings\Current Drawings\S104-Quarters Roof Framing Plan.dwg PLOT DATE & TIME: Wednesday, July 6, 2022 14:10:06 PM