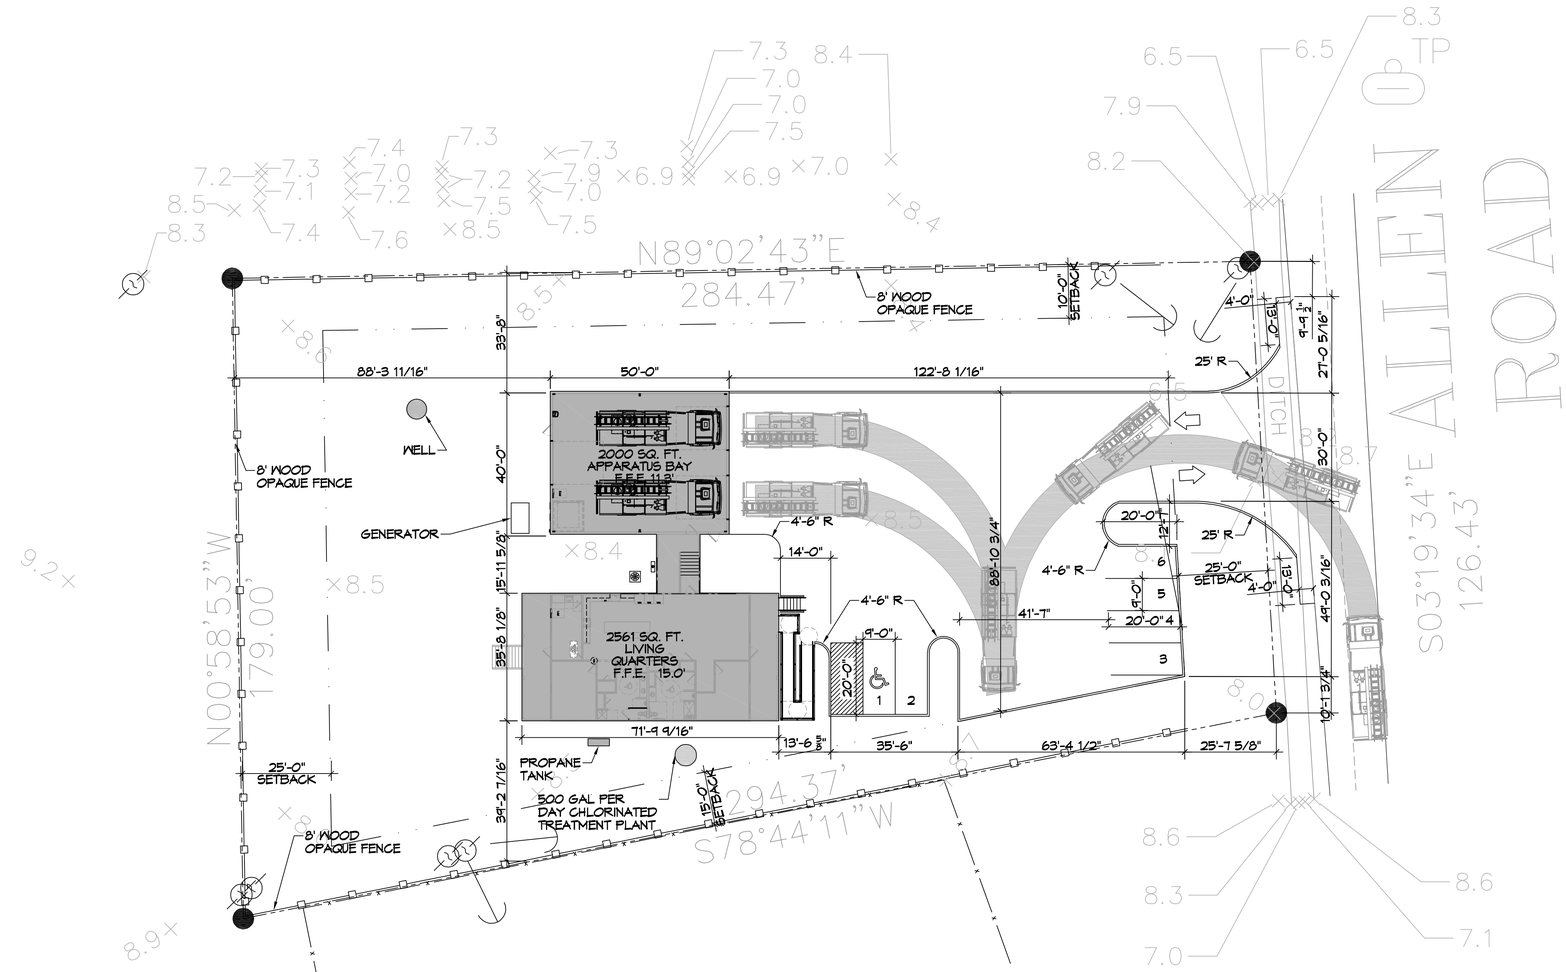

6 SITE PLAN

SCALE: 1" = 20'-0"

PARKING
PROVIDED SPACES: 6
PLANING
LOT 29 AND 30 ZONED PF-1 PUBLIC FACILITY
FLOOD ZONE
ZONE "A10"
FINISHED FLOOR ELEVATIONS
APPARATUS BAY F.F.E. = 11.0' BASE FLOOD ELEVATION FOR LIVING QUARTERS = 13.0' + 1' = 14.0'

DAMMON ENGINEERING, INC.
LOUISIANA & MISSISSIPPI
www.dammonengineering.com
info@dammonengineering.com
PH: 985.649.5832

Chief Engineer: Brian Mistich, PE
554 Old Spanish Trail
Slidell, LA 70458

#	DESCRIPTION	DATE

REVISIONS

SEAL:

ST. TAMMANY FIRE PROTECTION DISTRICT NO. 1

FIRE STATION 19

ALLEN ROAD
SLIDELL, LOUISIANA 70461

DATE:	03-22-2022
JOB No:	JMS
DRAWN BY:	CKD
CHECKED BY:	

This plans & drawings and specifications, designs and arrangements represented thereon are and shall remain the property of Dammon Engineering, and no part thereof shall be used for any purpose other than the specific project for which they were prepared and shall not be loaned, copied or reproduced in whole or in part without the written consent of Dammon Engineering. Prior to contract award, shall be deemed as "conceptual plans" and not construction documents.

SHEET TITLE:
SITE PLAN

DRAWING NUMBER:
C101

SHEET No: 3 of x