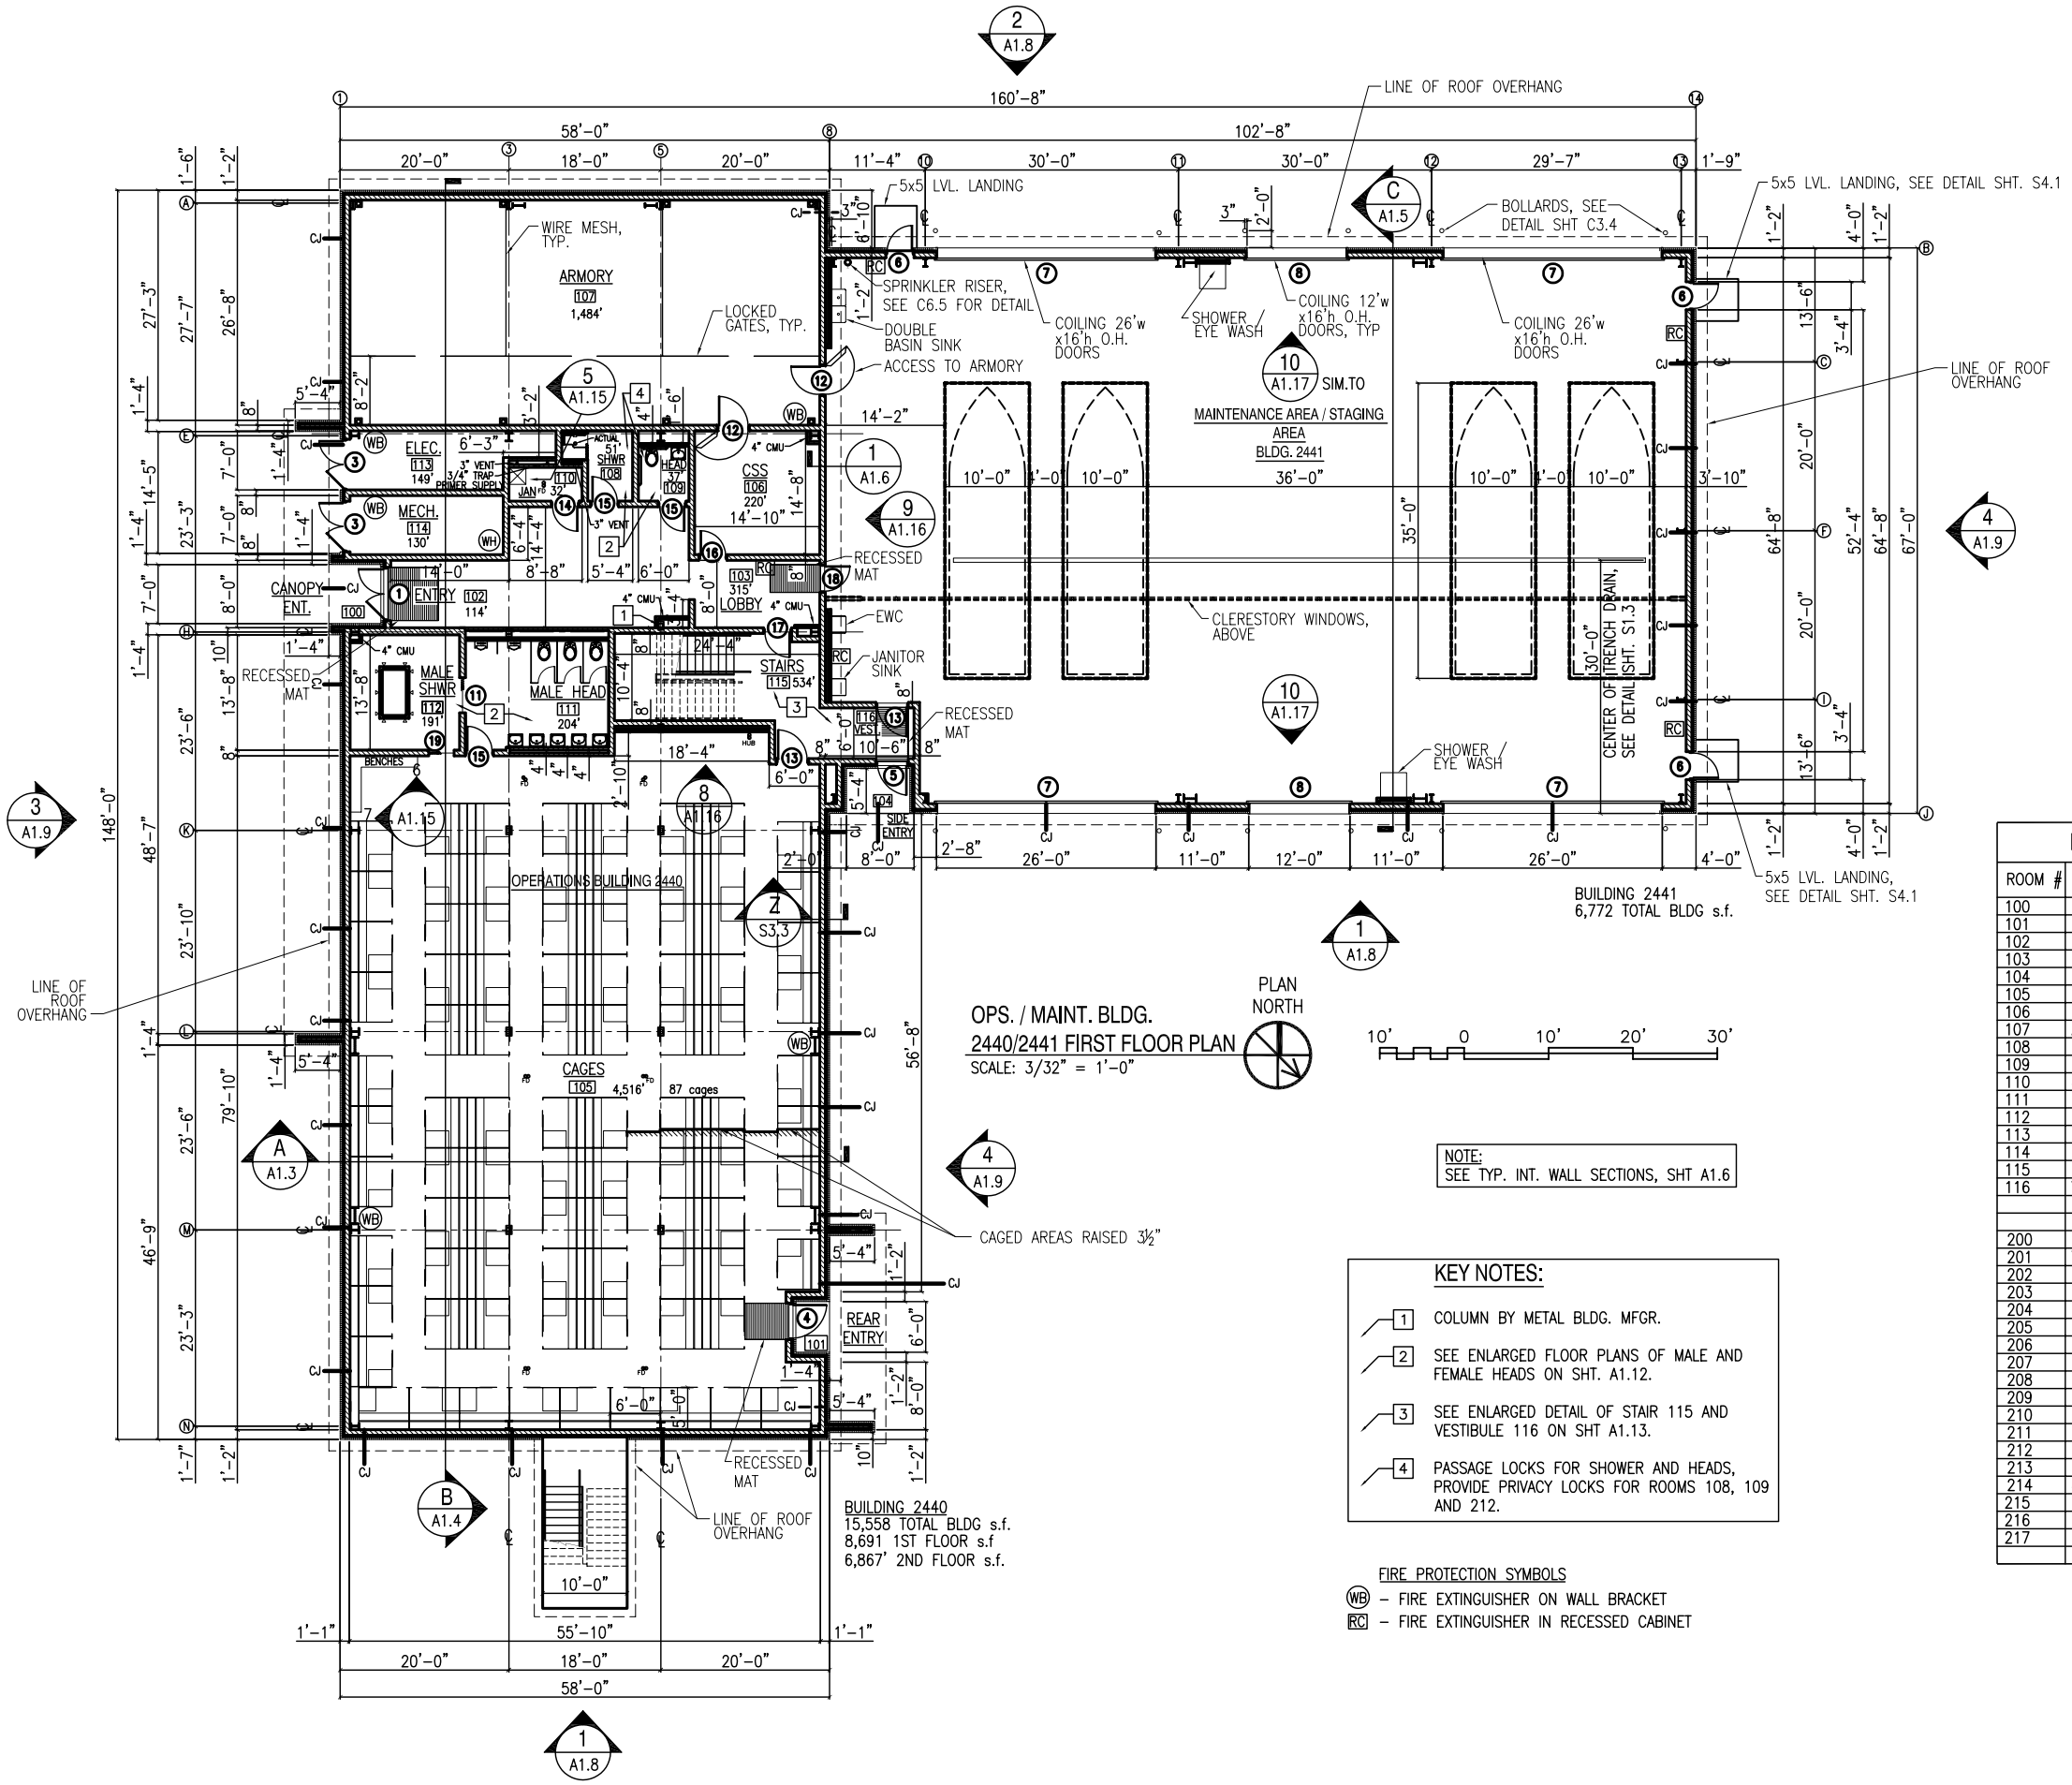

OPS. / MAINT. BLDG.
2440/2441 FIRST FLOOR PLAN
SCALE: 3/32" = 1'-0"

PLAN NORTH

10' 0 10' 20' 30'

NOTE:
SEE TYP. INT. WALL SECTIONS, SHT A1.6

KEY NOTES:

1. COLUMN BY METAL BLDG. MFGR.
2. SEE ENLARGED FLOOR PLANS OF MALE AND FEMALE HEADS ON SHT. A1.12.
3. SEE ENLARGED DETAIL OF STAIR 115 AND VESTIBULE 116 ON SHT A1.13.
4. PASSAGE LOCKS FOR SHOWER AND HEADS, PROVIDE PRIVACY LOCKS FOR ROOMS 108, 109 AND 212.

FIRE PROTECTION SYMBOLS

(WB) – FIRE EXTINGUISHER ON WALL BRACKET
RC – FIRE EXTINGUISHER IN RECESSED CABINET

ROOM NUMBER SCHEDULE

ROOM #	ROOM NAME	SQ. FT. REQD./PRVD.
100	CANOPY ENTRANCE	NA/44'
101	REAR ENTRY	NA/20'
102	ENTRY	120'/114'
103	LOBBY	NA/315'
104	SIDE ENTRY	NA/45'
105	CAGES	3825'/4516'
106	CSS	120'/220'
107	ARMORY	1500'/1484'
108	SHOWER	51'/77'
109	HEAD	37'/66'
110	JANITOR	32'/100'
111	MALE HEAD	270'/204'
112	MALE SHOWER	180'/191'
113	ELECTRICAL	149'/158'
114	MECHANICAL	120'/130'
115	STAIRS	400'/267
116	VESTIBULE	NA/66'
200	CORRIDOR	NA/983'
201	TEL. COMM.	120'/148'
202	RADIO ROOM	200'/197'
203	BRIEFING	978'/1025'
204	RTUCO	360'/395'
205	RTUO	660'/339'
206	RIVER OPS CONTROL WATCH	300'/205'
207	SITUCO	360'/389'
208	SITUO	480'/855'
209	RTUCO	360'/399'
210	RTUO	660'/324'
211	MALE HEAD	270'/197'
212	FEMALE HEAD	36'/32'
213	MECHANICAL/ELECTRICAL ROOM	120'/327'
214	JANITOR	35'/31'
215	STAIRS	400'/267'
216	COPY AREA	NA/74'
217	CHART ROOM	NA/122'

NO.	DESCRIPTION	DATE	APPR.

NAVFAC

DAMMON ENGINEERING, INC.
CHIEF ENGINEER EMMETT G. DAMMON, P.E.
CHIEF ARCHITECT ROBERT WILTSE
1095 FLORIDA AVENUE
SLIDELL, LA 70458
(985) 649-5832
JULY 22, 2009

EMMETT G. DAMMON LICENSED PROFESSIONAL ENGINEER 9652 STATE OF MISSISSIPPI

ROBERT LEE WILTSE REG. NO. 2736 STATE OF LOUISIANA REGISTERED ARCHITECT

DES: R. WILTSE | DRW: J. TIFFANY
REVIEWED BY: R. WILTSE
PM/DM: T. ARTRIP
CHIEF ENG/ARCH. P. DAMMON

DEPARTMENT OF THE NAVY
NAVAL FACILITIES ENGINEERING COMMAND
IPT GULF COAST
NAVAL FACILITIES ENGINEERING COMMAND SOUTHEAST
NAVAL AIR STATION JACKSONVILLE
JOHN C. STENNIS SPACE CENTER MISSISSIPPI

SOF RIVERINE AND COMBATANT CRAFT OPERATIONS FACILITY - PRE-FINAL

OPS./MAINT. BLDG. 2440/2441 1ST FLR. PLAN

CODE ID. NO. N4412	SIZE D
SCALE:	AS SHOWN
MAXIMO NO.	######
STA. PROJ. NO.	P-210
WORK ORDER NO.	510247
CONSTR. CONTR. NO.	N62467-05-D-0096
NAVFAC DRAWING NO.	15026678
SHEET 31 OF 117	

A1.1

DRAWFORM REVISION: 01 JAN 2009

REVDATE: