


PROPOSED UTILITY SITE PLAN
SCALE: 1"= 100'-0"

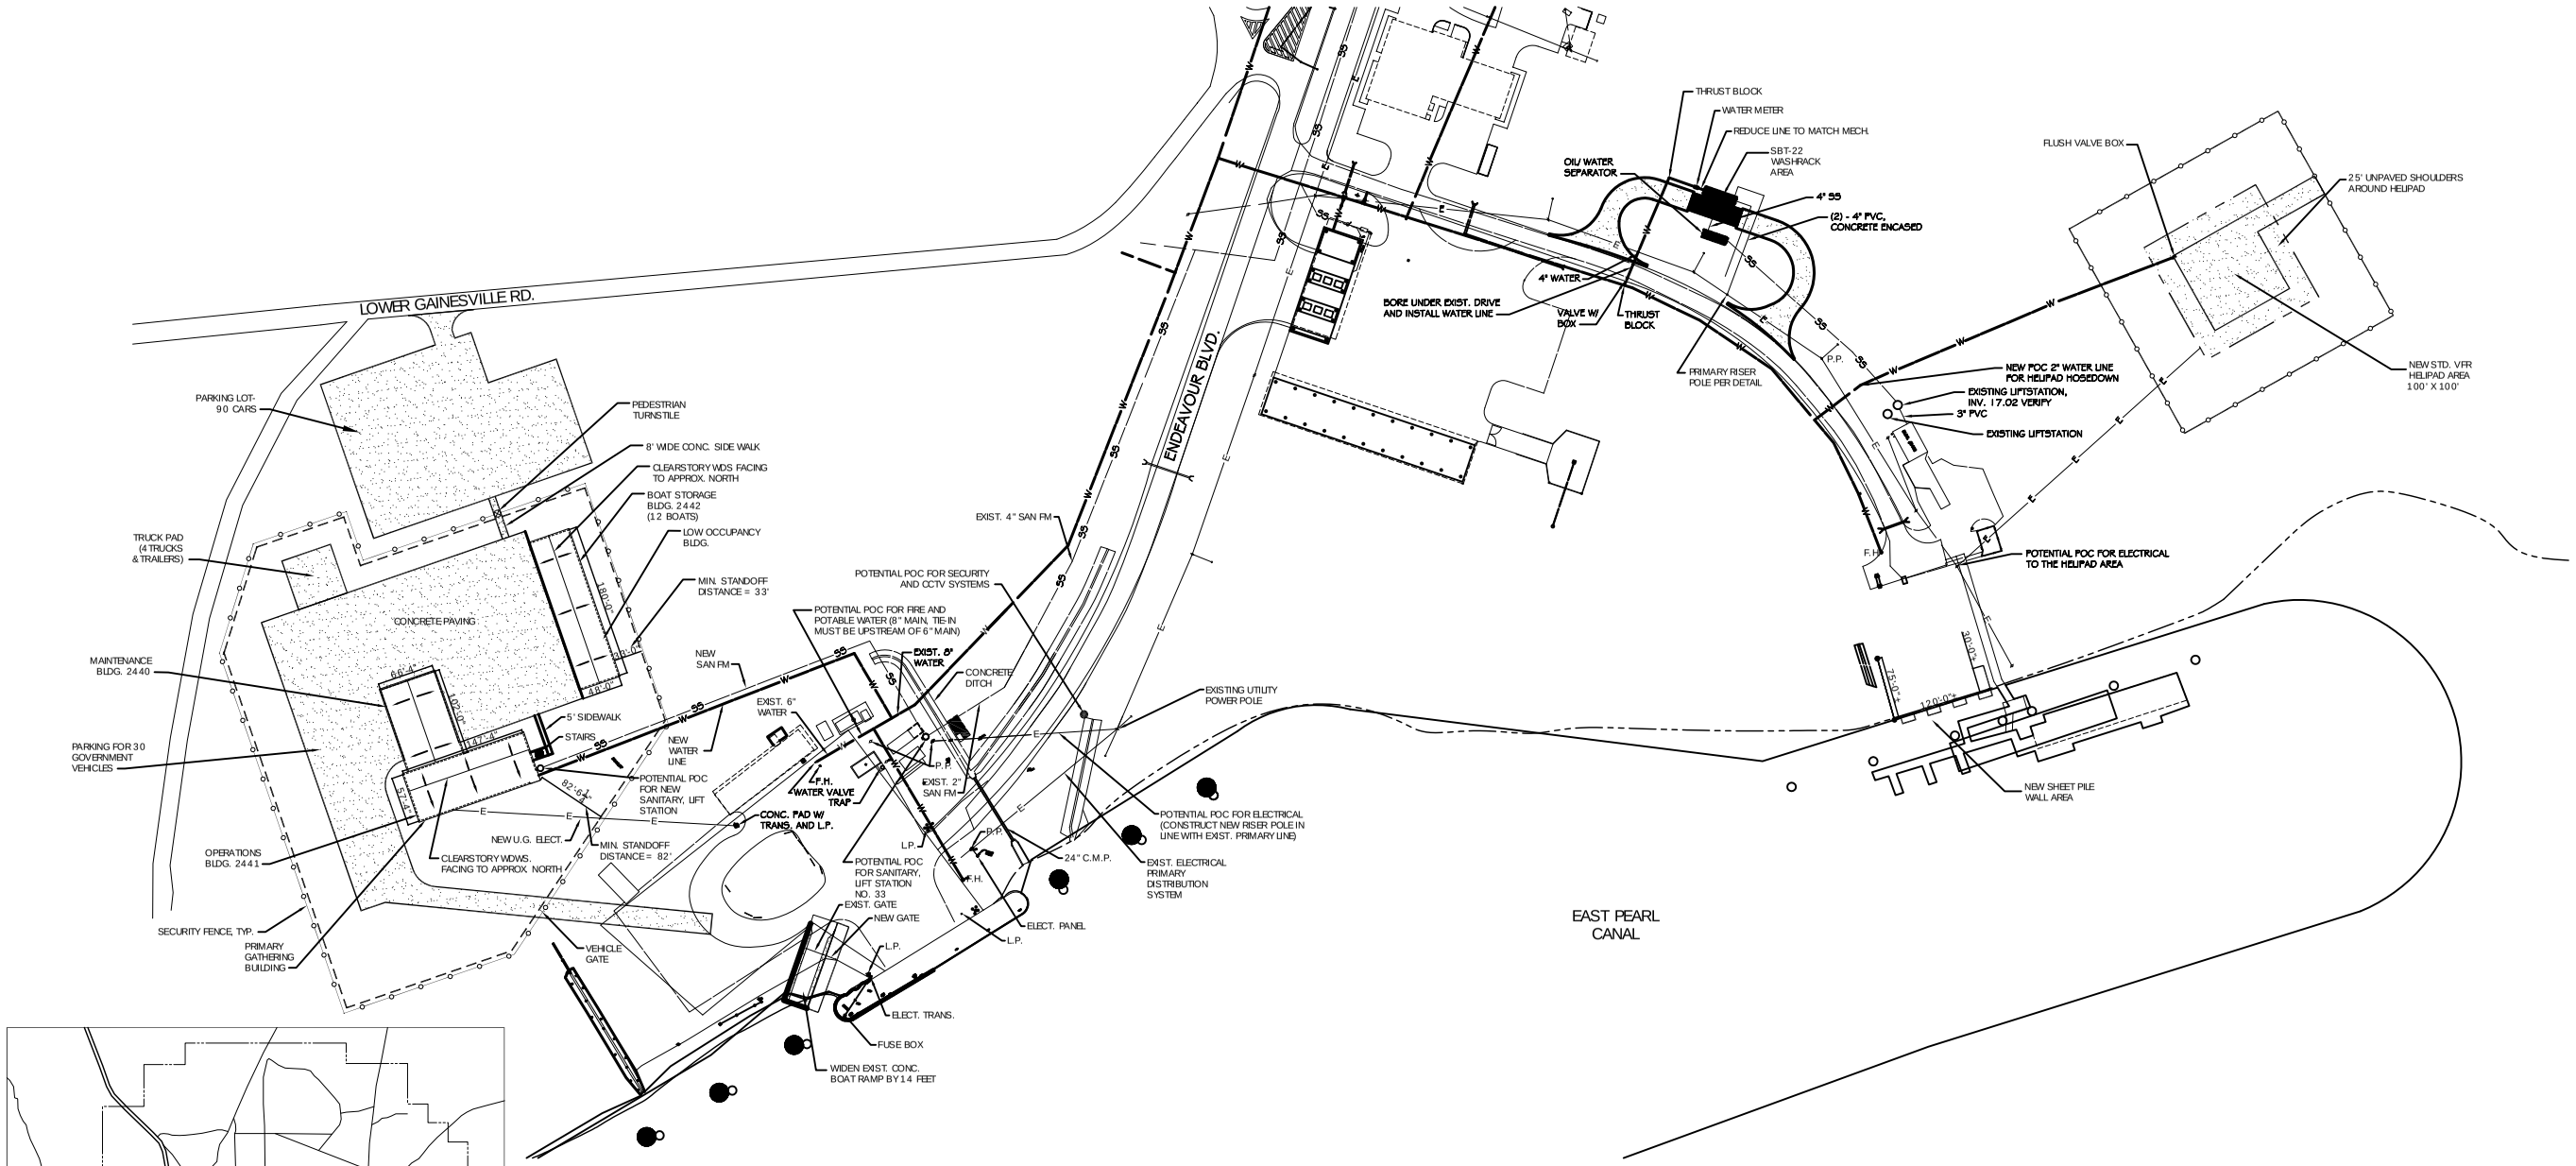


VICINITY MAP
N. T. S.

DAMMON ENGINEERING, INC.
CHIEF ENGINEER
EMMETT
DAMMON, P.E.
CHIEF ARCHITECT
ROBERT
WILTSE
1095 FLORIDA AVENUE
SLIDELL, LA. 70458
OFFICE: 985-649-5832
FAX: 985-641-5950
WEBSITE:
WWW.DAMMONENGINEERING.COM
EMAIL:
DAMMONENG@BELLSOUTH.NET
ARCHITECTURE
ENGINEERING
STUDIES
PLANNING
INVESTIGATION
EXPERT WITNESS

NEW RIVERINE AND COMBATANT CRAFT OPERATIONS FACILITY

JOHN C. STENNIS SPACE CENTER MISSISSIPPI

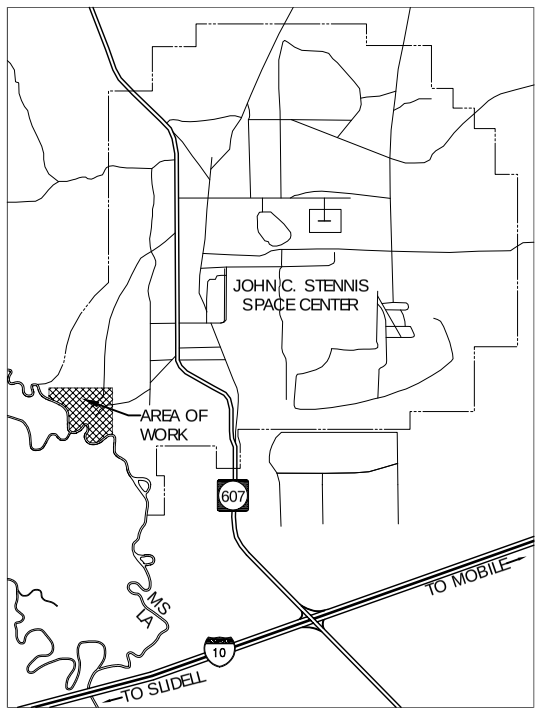PROPOSED UTILITY SITE PLAN

REV:

SCALE: AS NOTED

JOB#: 1986

DATE: 8-14-08

SHEET

C2.1

OF