CEILING LEGEND

- 2X2 SUSPENDED CEILING GRID

MECHANICAL LEGEND

- NEW 24X24 SUPPLY AIR GRILLE
- NEW 24X24 RETURN AIR FILTER GRILLE
- EXISTING 24X24 SUPPLY AIR GRILLE
- EXISTING 24X24 RETURN AIR FILTER GRILLE
- NEW 12X12 SUPPLY AIR GRILLE
- NEW 12X12 RETURN AIR FILTER GRILLE
- EXHAUST FAN
- LINEAR SLOT DIFFUSER

LIGHTING LEGEND

- 2x4 LIGHT FIXTURE
- 2x2 LIGHT FIXTURE
- 48" LINEAR LIGHT FIXTURE
- EXHAUST FAN - SEE MECHANICAL
- EXIT LIGHT FIXTURE - CEILING MOUNTED
- 6" RECESSED LIGHT FIXTURE

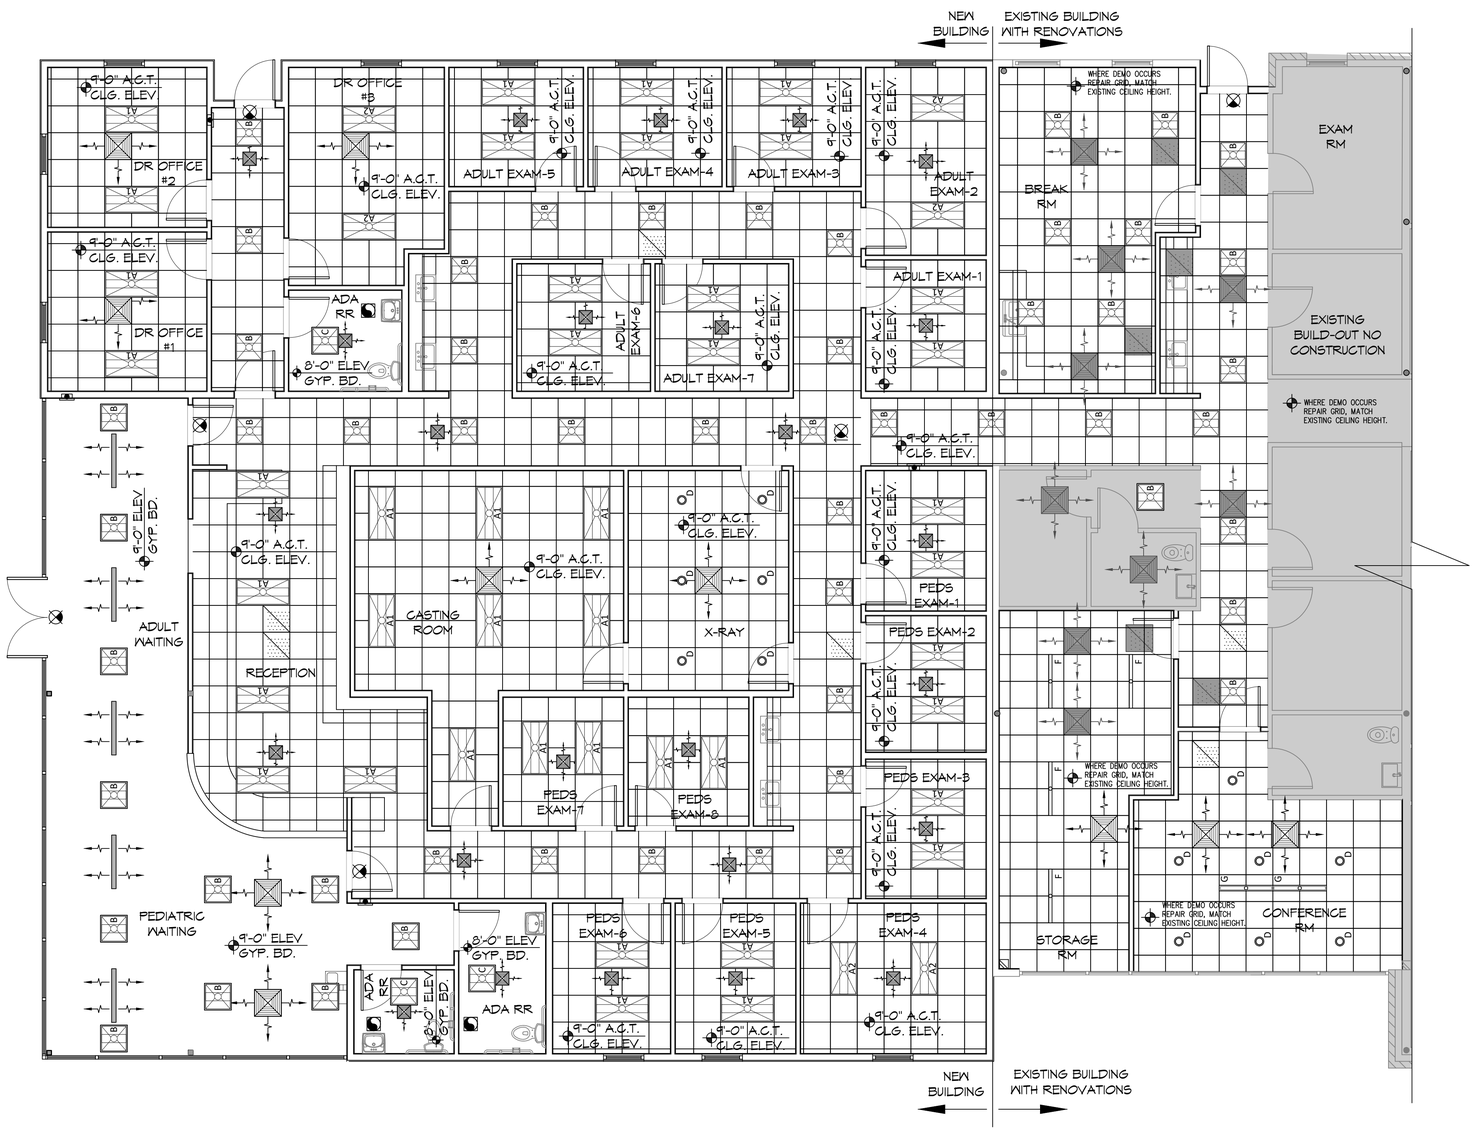

8 REFLECTED CEILING PLAN

SCALE: 3/16" = 1'-0"

DAMMON ENGINEERING, INC.
LOUISIANA & MISSISSIPPI

www.dammonengineering.com
info@dammonengineering.com
PH: 985.649.5832

Chief Engineer: Brian Mistich, PE
5500 Oakwood Trail
Slidell, LA 70458

#	DESCRIPTION	DATE

REVISIONS

SEAL:

BID SET NOT FOR CONSTRUCTION

NEW ADDITION
HONTAS MOB

712 11 LA HWY 21
COVINGTON, LA 70433

JOB No:	2448
DATE:	10-20-2021
DRAWN BY:	DPD
CHECKED BY:	CKD

The information contained on this document is the property of Dammon Engineering, and not to be copied or used for any purpose other than that for which it is specifically furnished without the prior written consent of Dammon Engineering. Any use of this document or the information contained on this document for any purpose other than that for which it was prepared is prohibited. Dammon Engineering assumes no responsibility for any alterations to this document or the information contained on this document for any purpose other than that for which it was prepared and developed without written consent of Dammon Engineering.

SHEET TITLE:
REFLECTED CEILING PLAN

DRAWING NUMBER:

A-105

SHEET No: 12 of 16