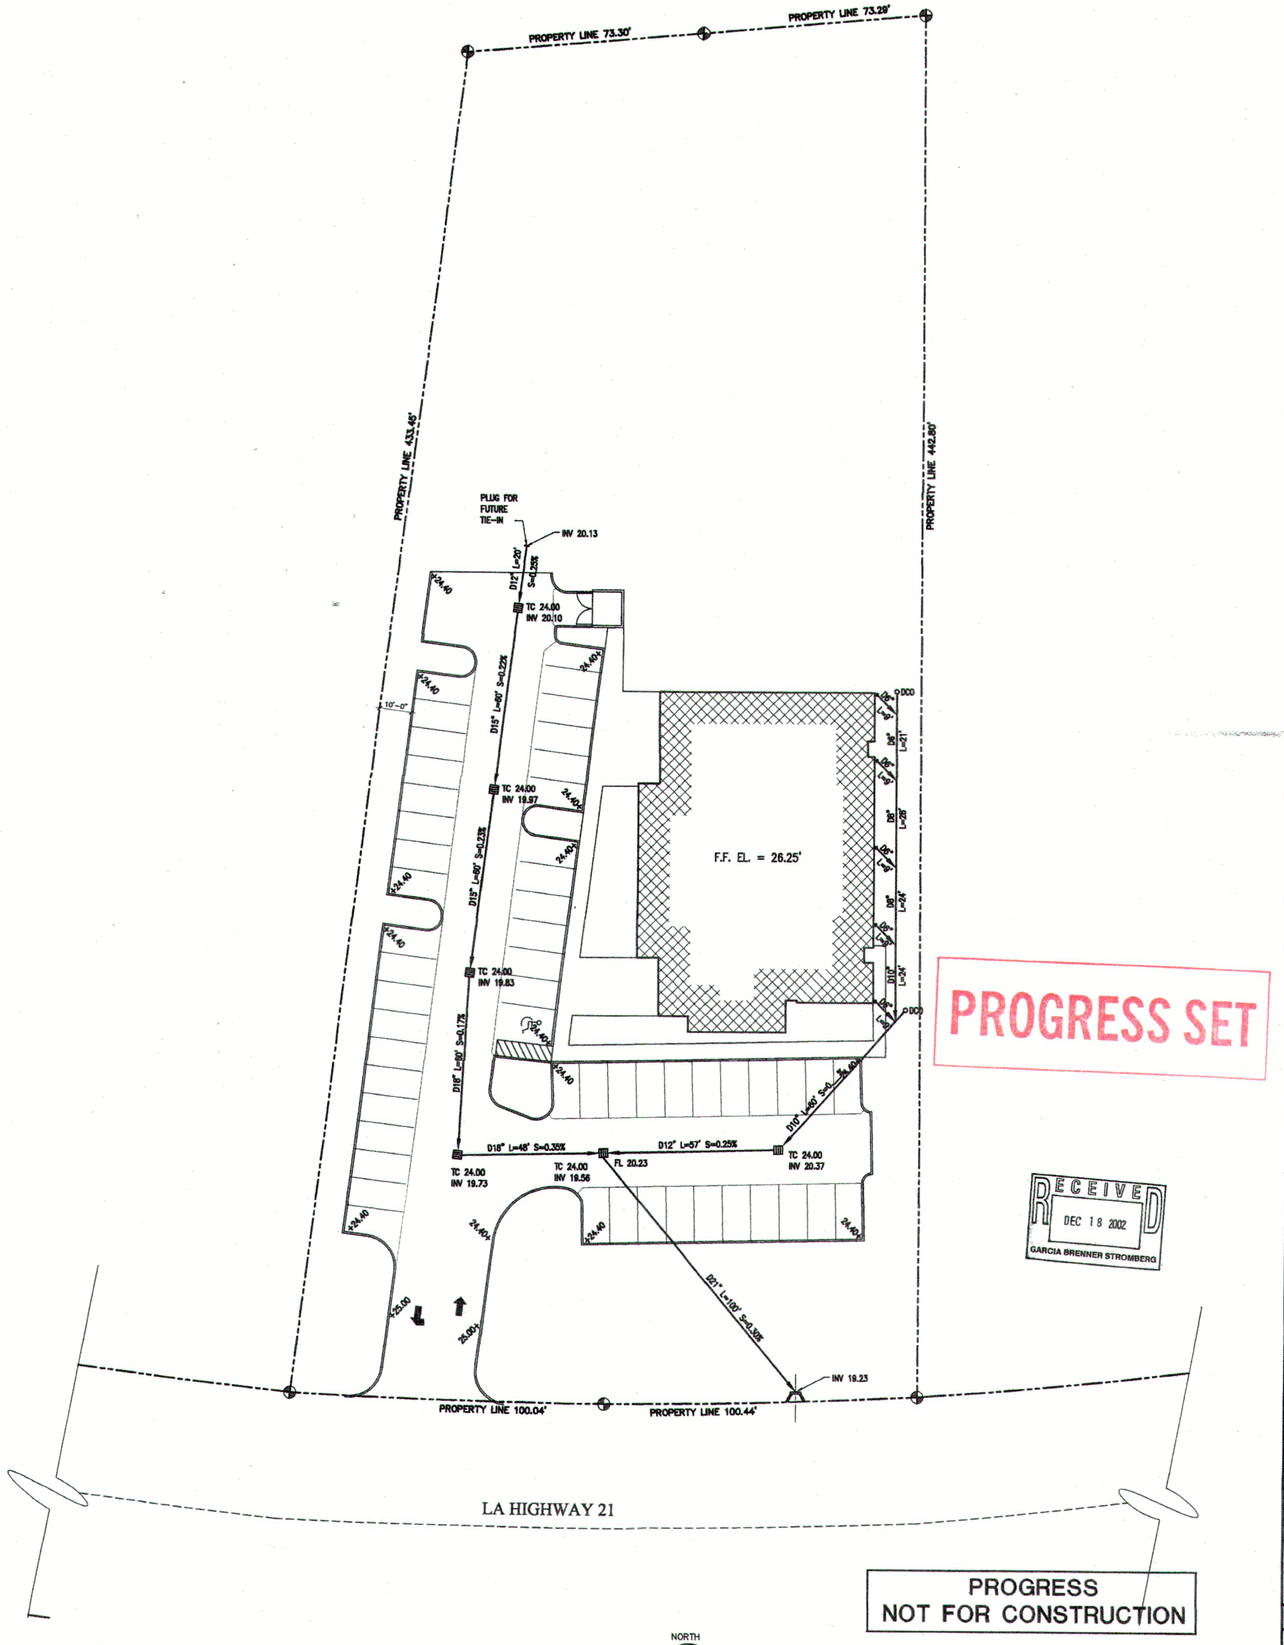

MORPHY MAKOFSKY INCORPORATED (504)486-1317 JOB NO. 02104

DEC 23 2002

REVISIONS	
1.	
2.	
3.	
4.	
5.	
6.	
7.	
8.	
9.	
10.	
11.	
12.	

A PROJECT FOR:

SAITNOH, LLC
130 W. RUELLE
MANDEVILLE, LA 70471

STATE REG : AA – C001655

GARCIA BRENNER STROMBERG
A R C H I T E C T U R E
Jorge H. Garcia AIA, NCARB
Chief Executive Officer/Architect
751 Park of Commerce Drive Suite 118
Boca Raton, Florida 33487
Tele: 561 . 241 . 9720 Fax: 561 . 241 . 8248
Stuart M. Brenner AIA, NCARB
President/Partner
Principal - Stromberg AIA, NCARB
Partner - Structural Engineer
1001 SE Monterey Commons Boulevard Suite 100
Stuart, Florida 34996
Tele: 561 . 220 . 7901 Fax: 561 . 220 . 9516
www.gbsarc.com

SEAL

DRAINAGE AND GRADING PLAN

TULANE / HONTAS
MEDICAL CENTER

PROJECT #: 21409

SHEET #: C-1.02

PRINT DATE: