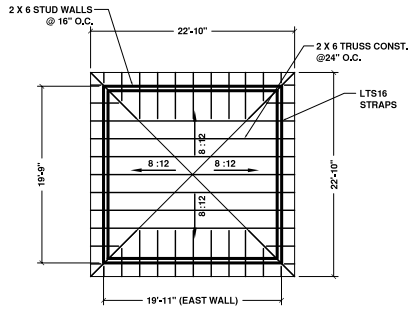

TOWER ROOF FRAMING PLAN

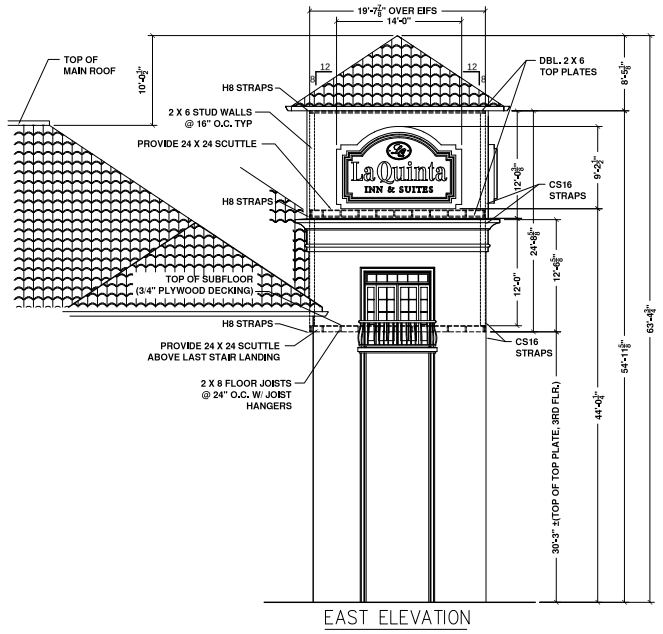

EAST ELEVATION
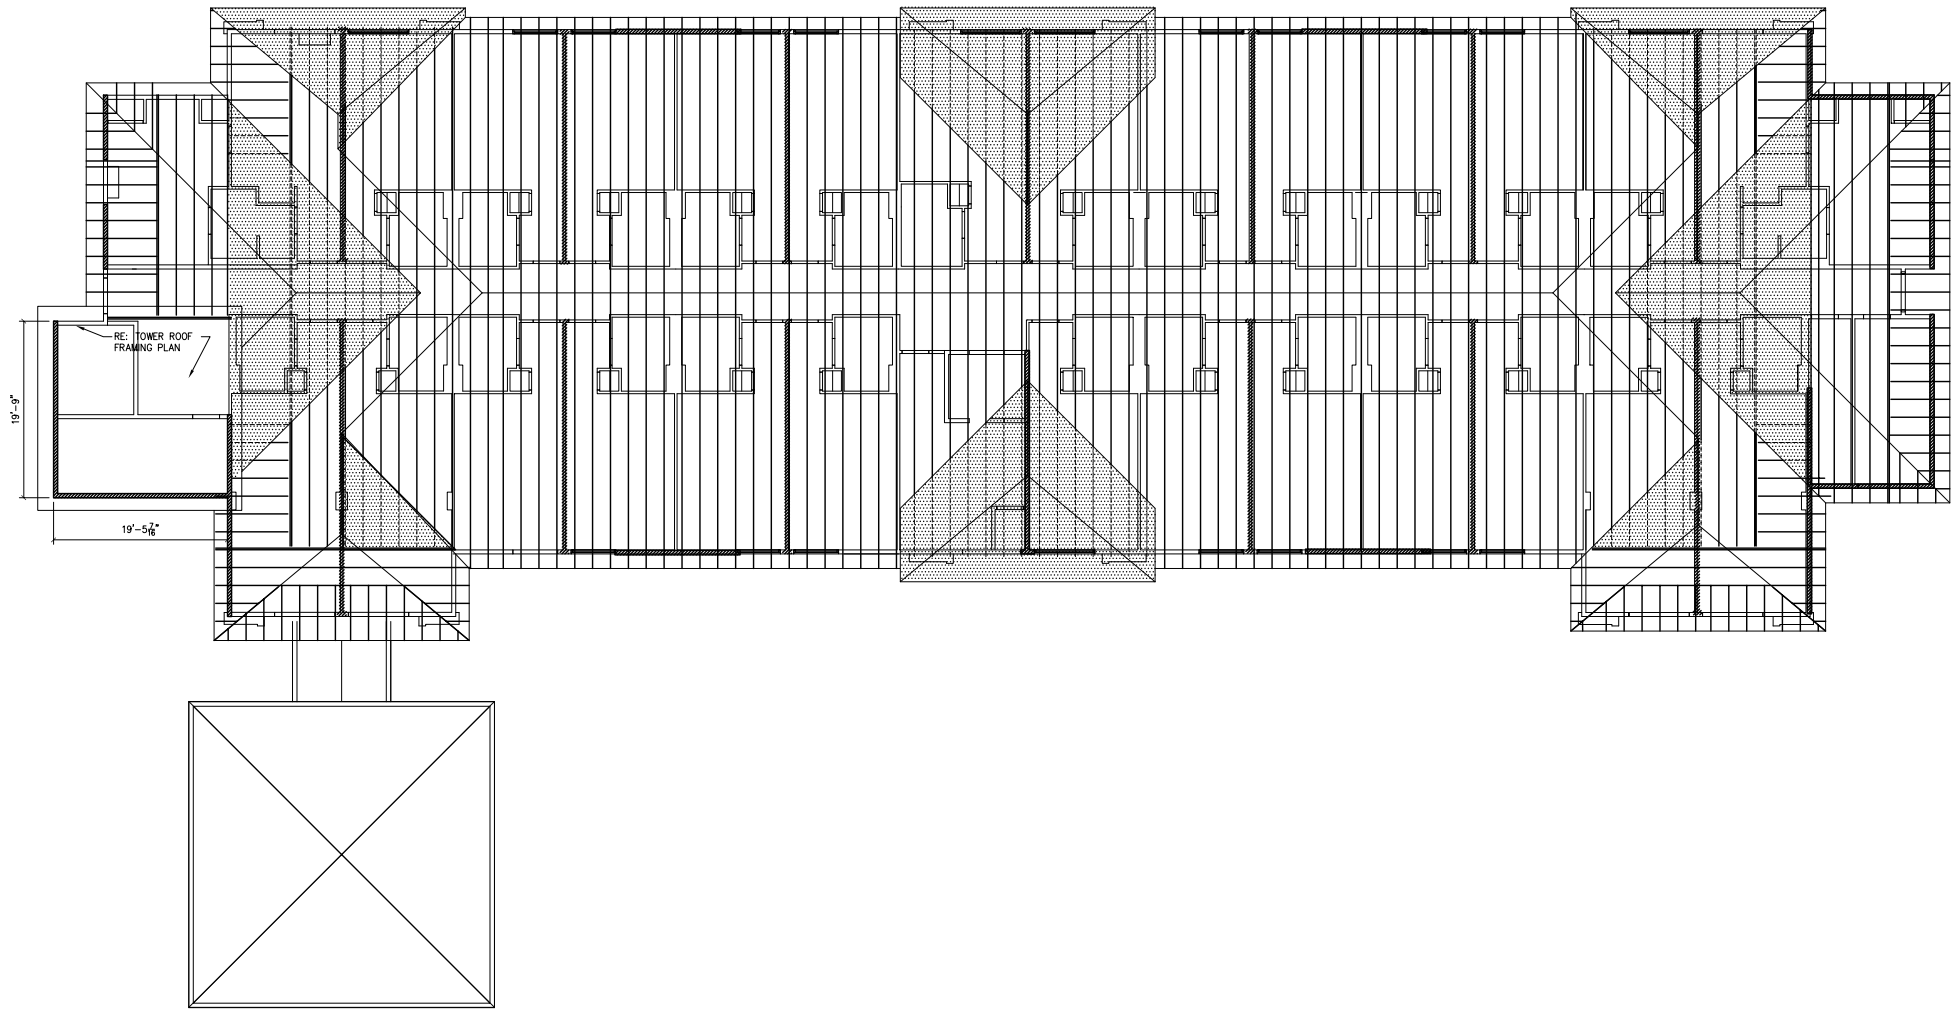
2 X 8 FLR JOISTS @ 24"
24 SQ SCUTTLE