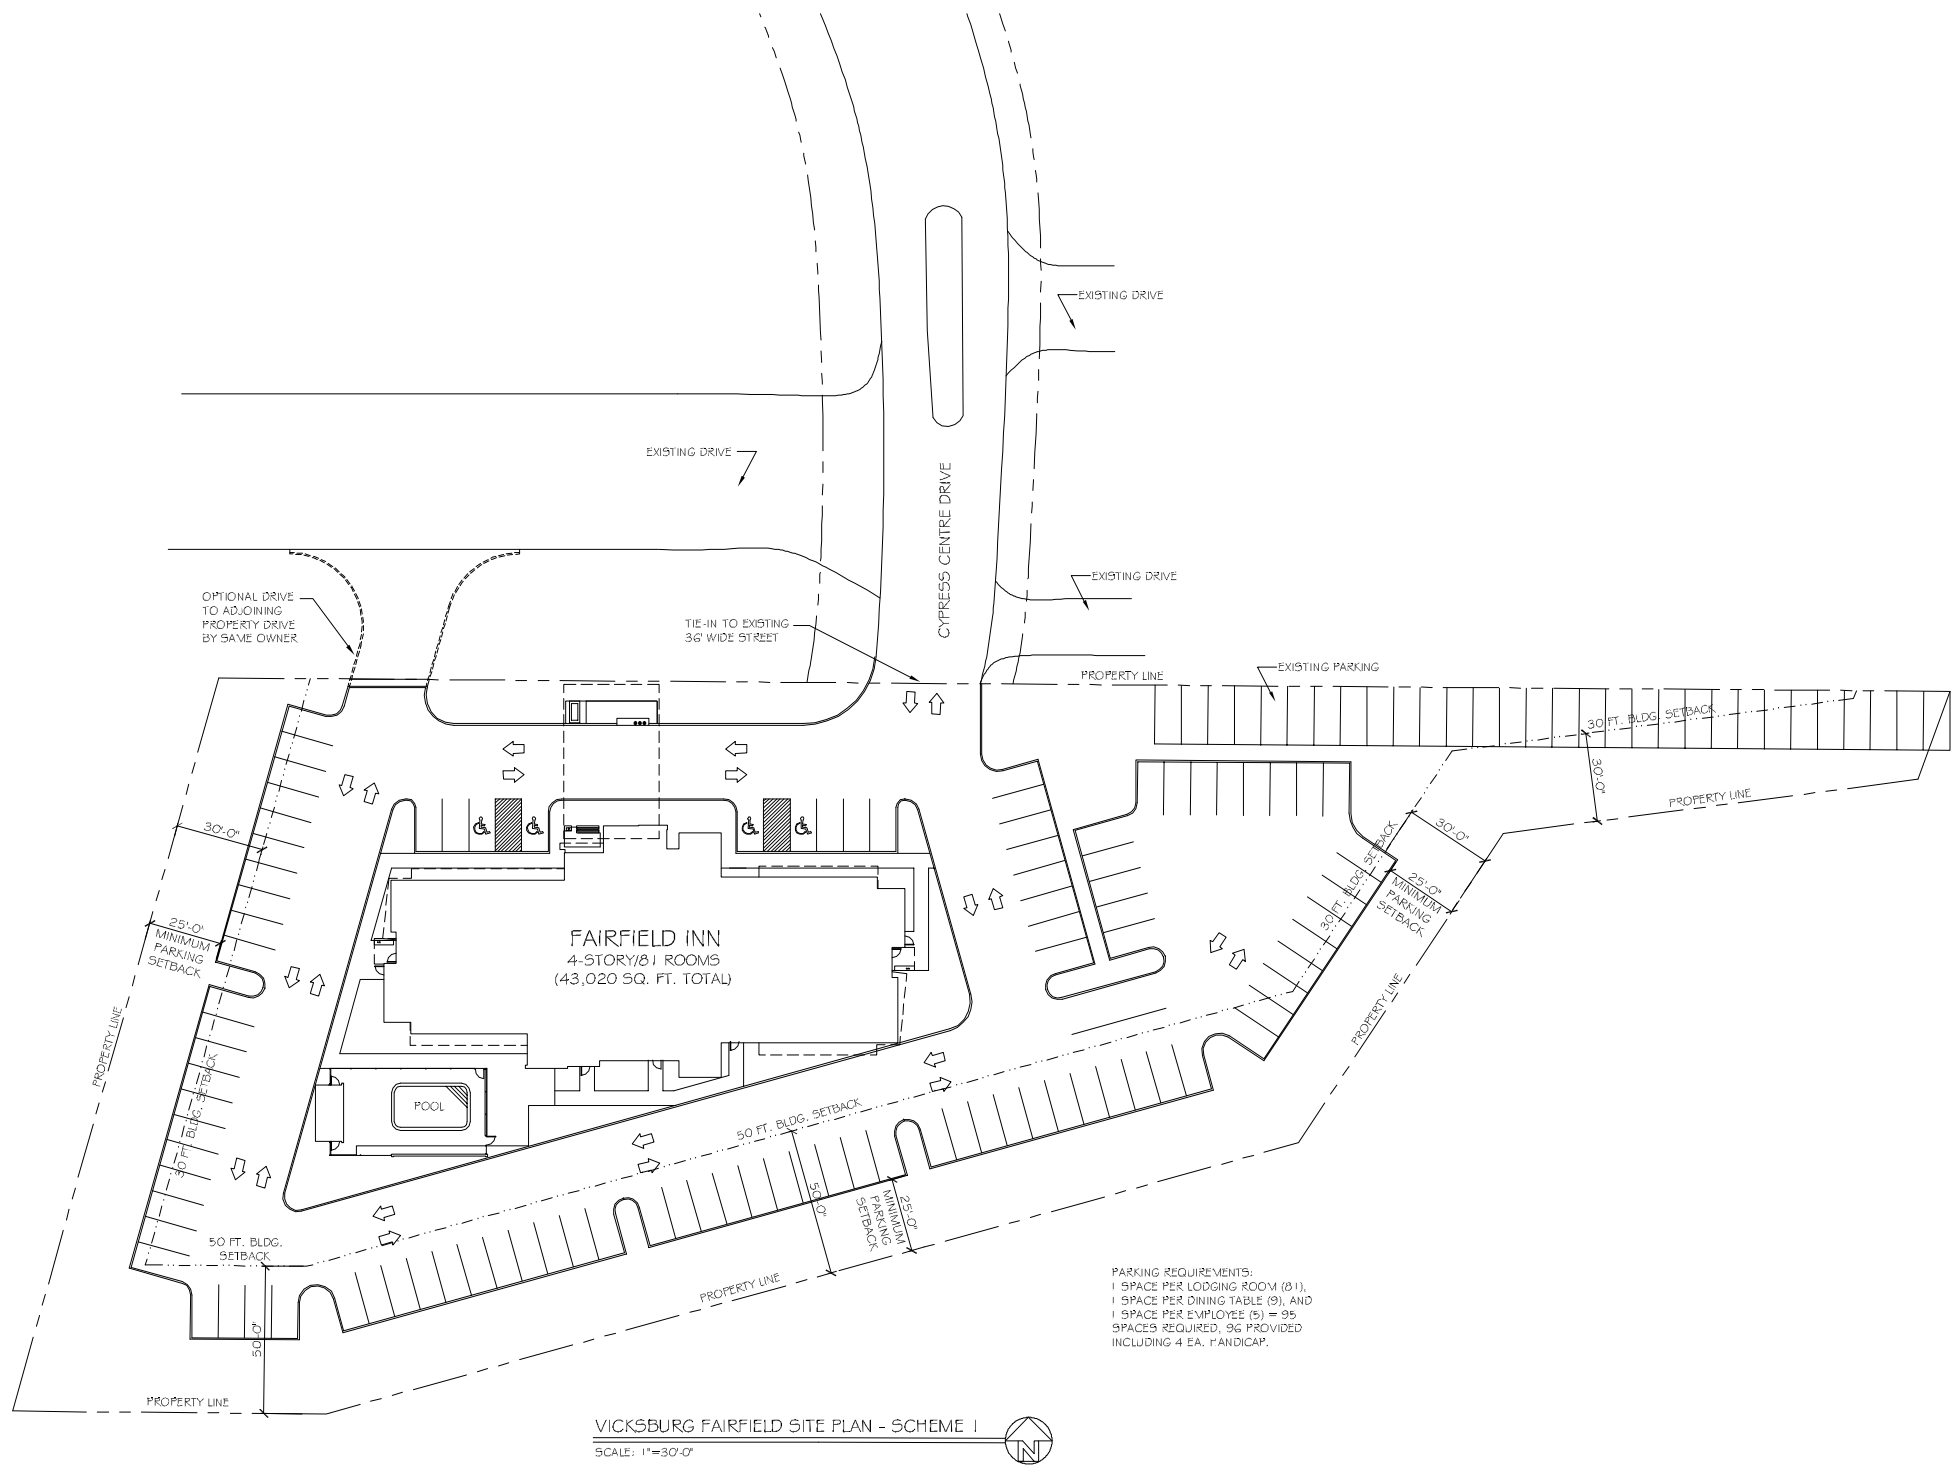

VICKSBURG FAIRFIELD SITE PLAN - SCHEME 1

SCALE: 1"=30'-0"

PRELIMINARY (NOT FOR CONSTRUCTION)

DAMMON ENGINEERING, INC.

CHIEF ENGINEER: EMMETT DAMMON, P.E.
554 OLD SPANISH TRAIL
SLIDELL, LA 70458

dammoneng@earthlink.net
PHONE: 985-649-5932
FAX: 985-641-5950

FAIRFIELD INN

VICKSBURG, MISSISSIPPI

JOB No: 2158 | DATE: 06-06-2013

DRAWN BY: JTL | CHECKED BY: -

#	DESCRIPTION	DATE
	REVISIONS	

SITE PLAN
SCHEME 1

SHEET No: -

C2