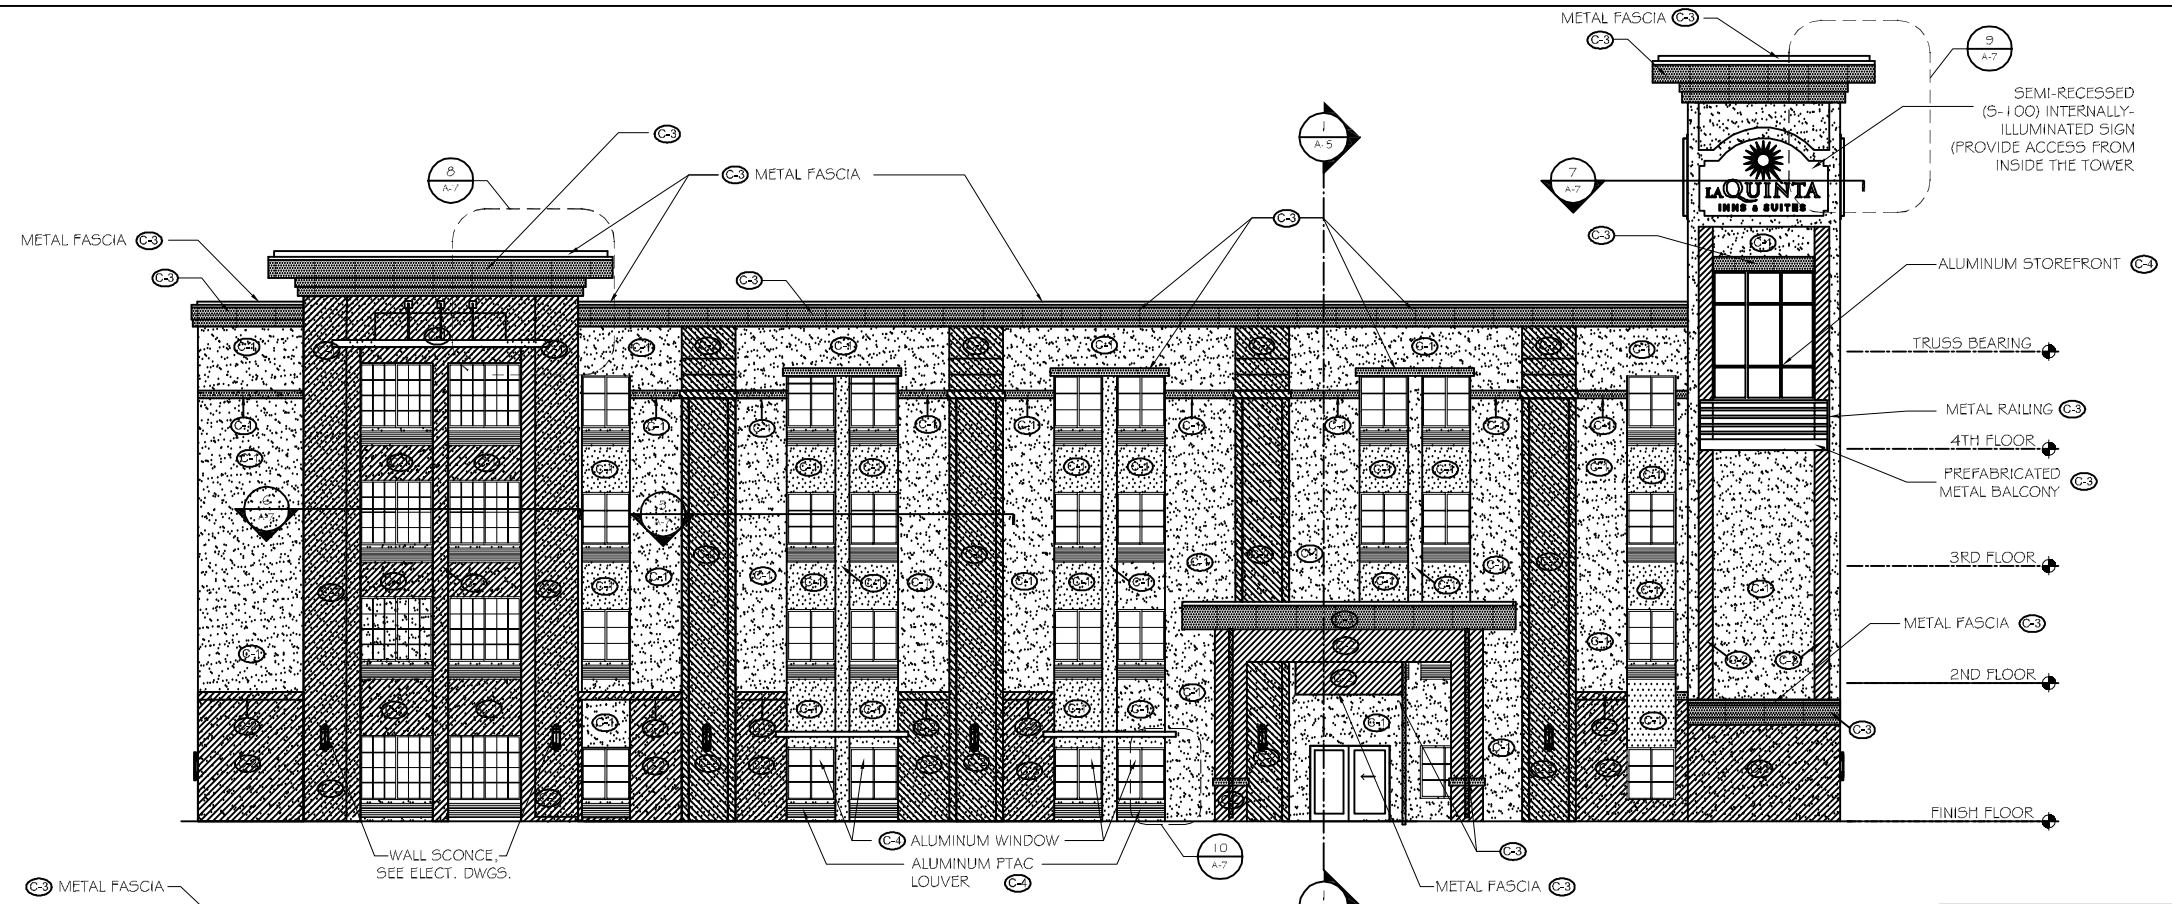

FRONT ELEVATION

SCALE: 1/8"= 1'-0"

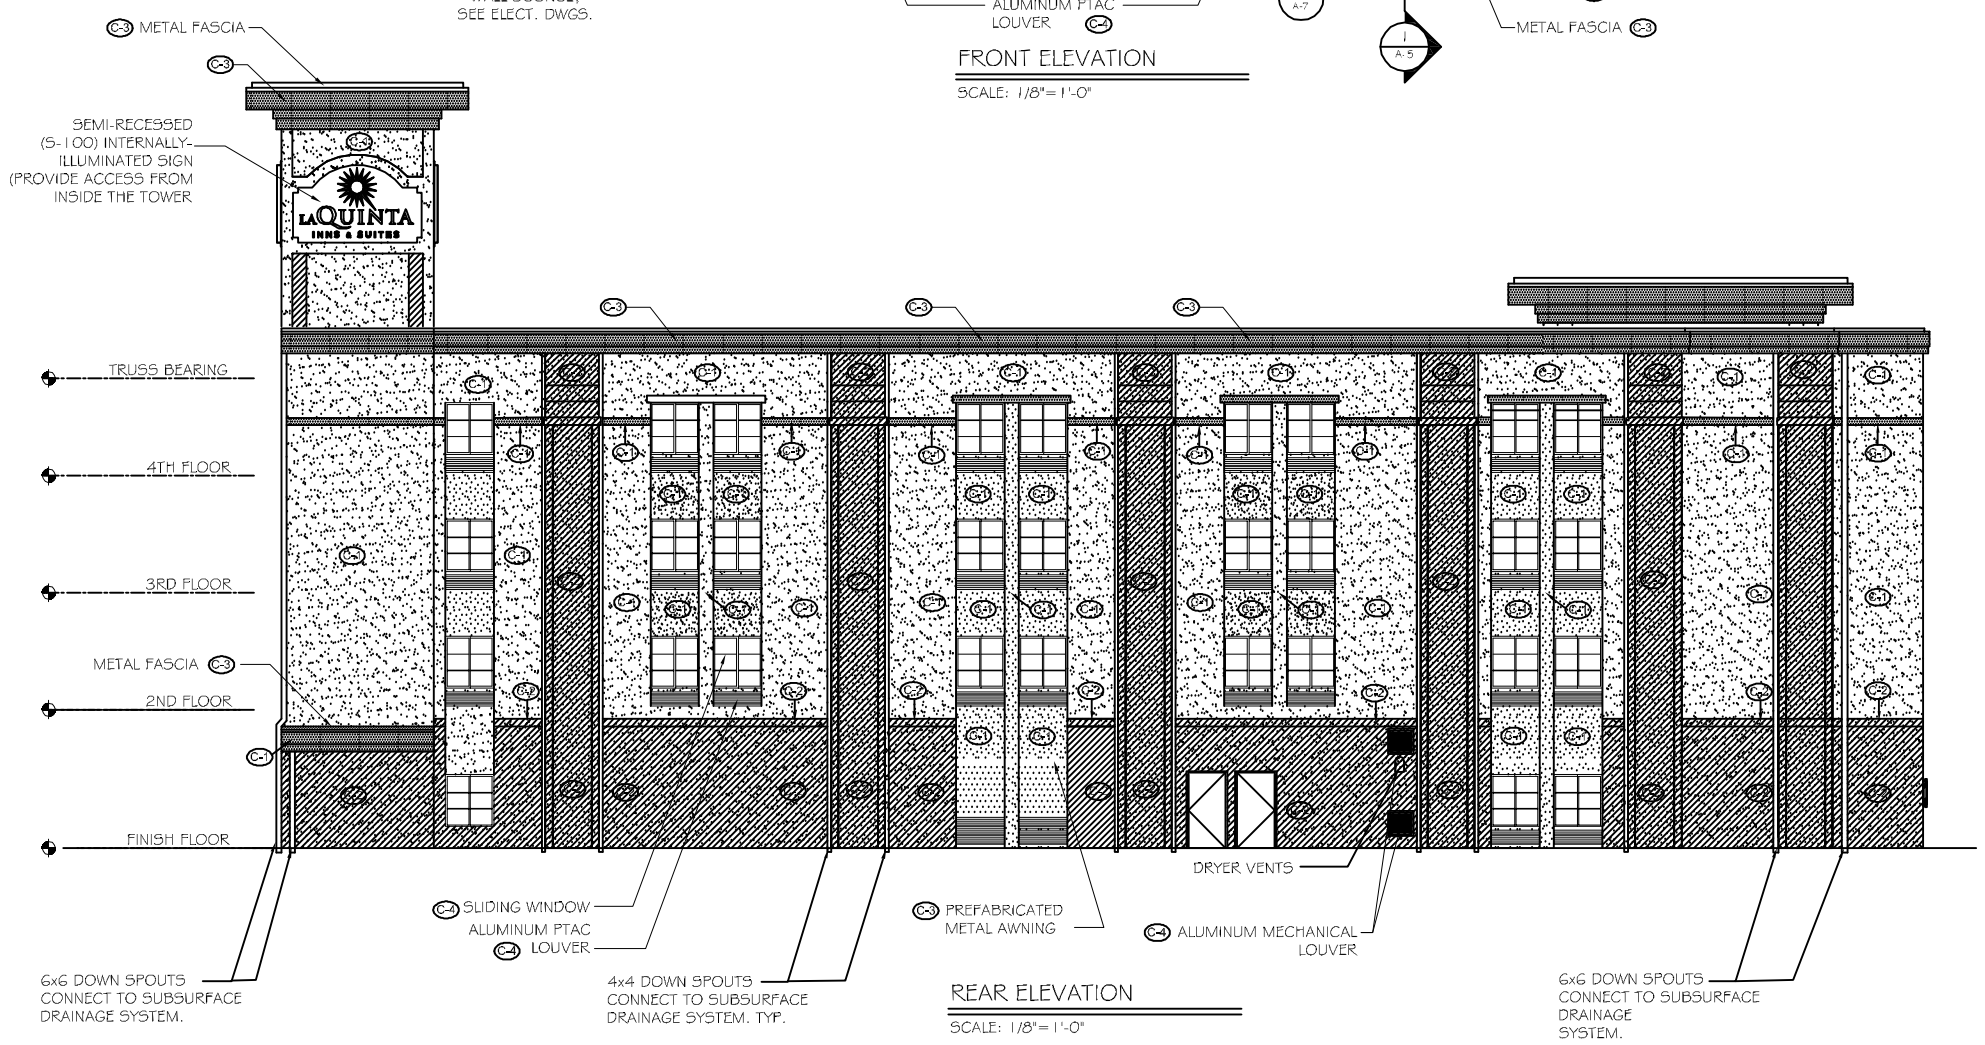

REAR ELEVATION

SCALE: 1/8"= 1'-0"

COLOR SCHEDULE

C-1	EIFS (FINE SAND TEXTURE) SW-6387 - COMPATIBLE CREAM
C-2	EIFS (FINE SAND TEXTURE) SW-6374 - TORCHLIGHT
C-3	EIFS (LIMESTONE TEXTURE) PAINTED METAL AWNINGS, AND PREFAB. BALCONY SW-0055 - LIGHT FRENCH GRAY
C-4	ALUMINUM (WINDOWS, STOREFRONT, & PTAC GRILLS) - WHITE

DAMMON ENGINEERING, INC.

CHIEF ENGINEER
EMMETT
DAMMON, P.E.

CHIEF ARCHITECT
ROBERT
WILTSE

554 OLD SPANISH TRAIL
SLIDELL, LA. 70458
OFFICE: 985-649-5832
FAX: 985-641-5950

WEBSITE:
WWW.DAMMONENGINEERING.COM

EMAIL:
DAMMONENG@BELLSOUTH.NET

ARCHITECTURE

ENGINEERING

STUDIES

PLANNING

INVESTIGATION

EXPERT WITNESS

LA QUINTA INN & SUITES

SPORTSMAN PARK
LOT 14
CABLEA'S PARKWAY
GONZALES
LOUISIANA

FRONT & REAR ELEVATIONS

REV:

SCALE: AS NOTED

JOB#: 2141

DATE: 07-03-12

SHEET 8

A-3

OF 36