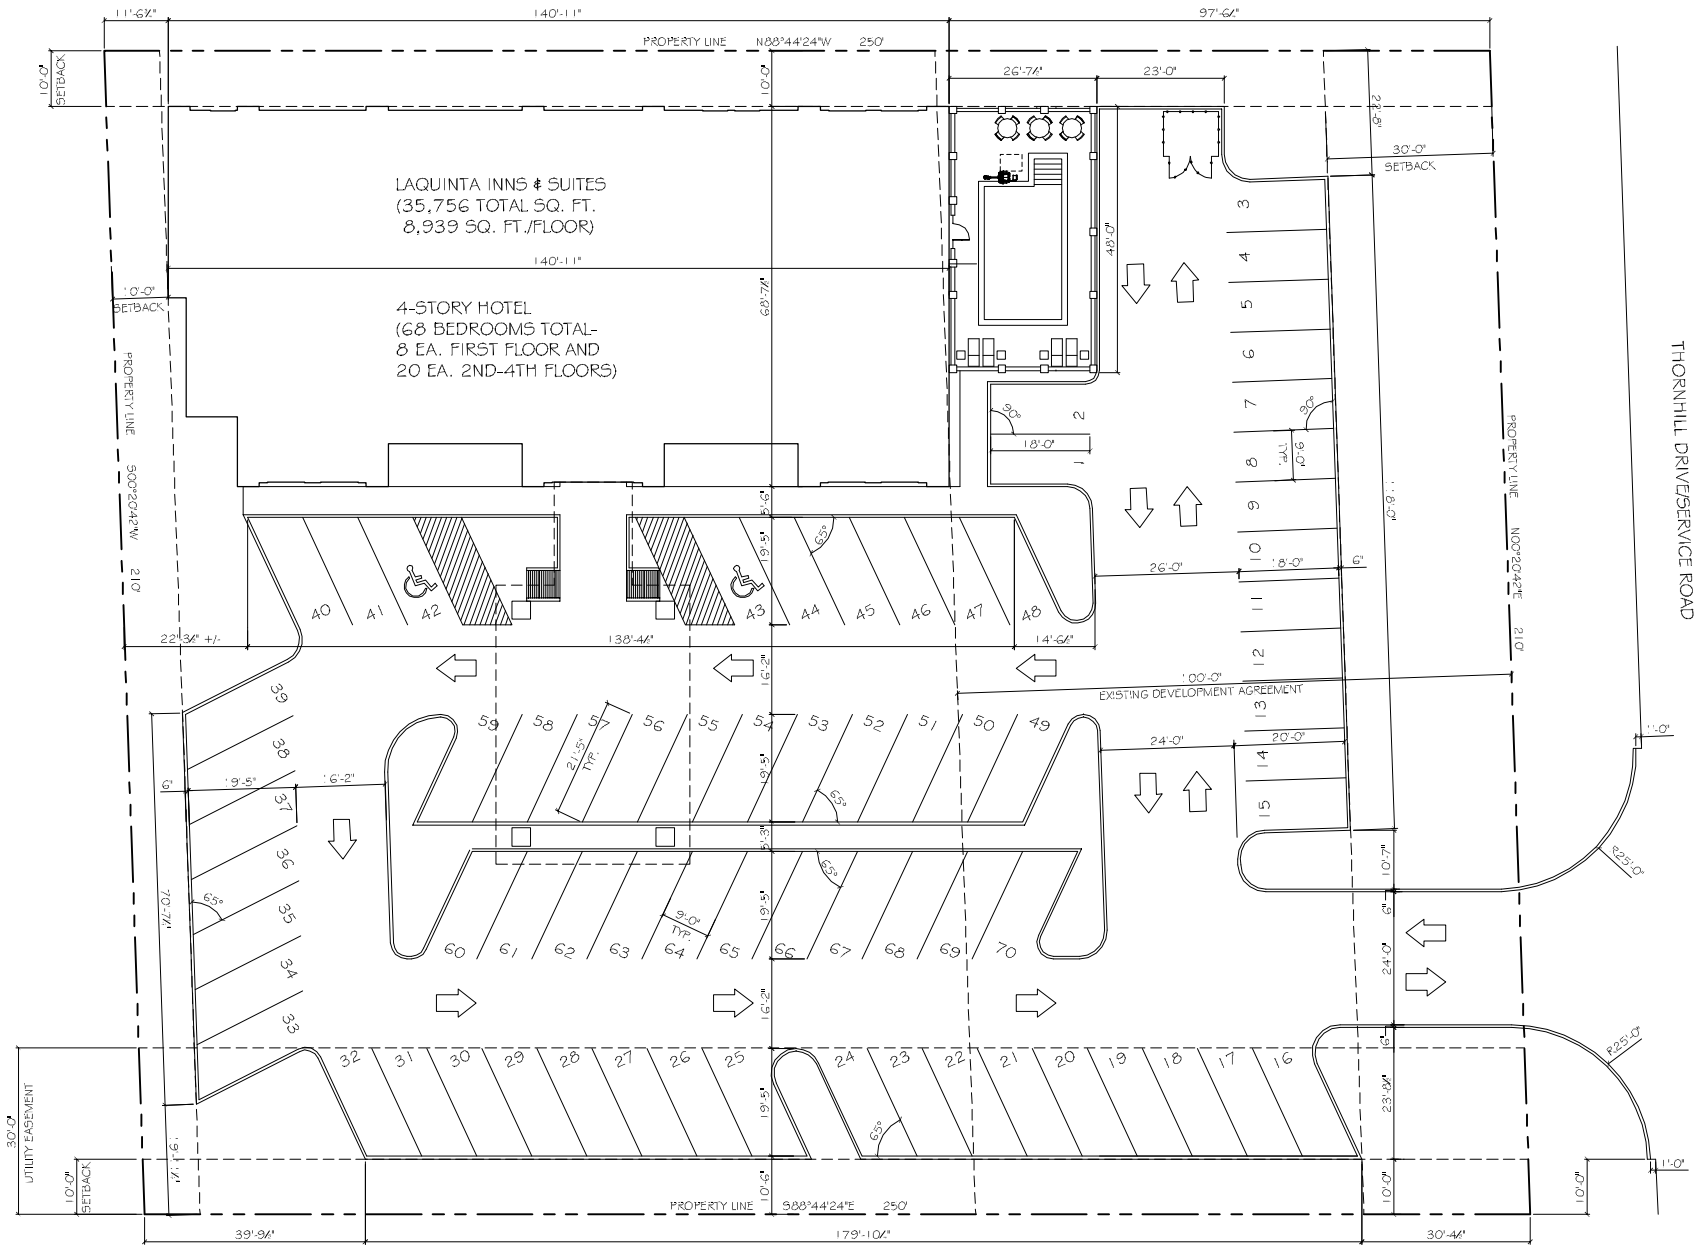

SITE PLAN - SCHEME SEVEN

SCALE: 1/16"=1'-0"

PARKING REQUIREMENTS:
1.1 SPACE PER GUESTROOM AND 1 PER FIVE EMPLOYEES,
68 GUESTROOMS x1.1 = 74.8 OR 75 SPACES + 1 = 76
TOTAL SPACES NEEDED. 70 PROVIDED.

PRELIMINARY (NOT FOR CONSTRUCTION)

DAMMON ENGINEERING, INC.
Architects & Engineers
dammoneng@aol.com
dammoneng@bellsouth.net
PHONE: 985-649-5932
FAX: 985-641-5950
CHIEF ENGINEER: EMMETT DAMMON, P.E.
CHIEF ARCHITECT: ROBERT WILDSE
534 OLD SPANISH TRAIL
SLIDELL, LA 70458

LAQUINTA INN & SUITES
HATTIESBURG, MISSISSIPPI

JOB No: 2158
DATE: 12-04-2012
DRAWN BY: JTL
CHECKED BY: JTL

#	DESCRIPTION	DATE
REVISIONS		

SITE PLAN
SCHEME-7

SHEET No:
C-2