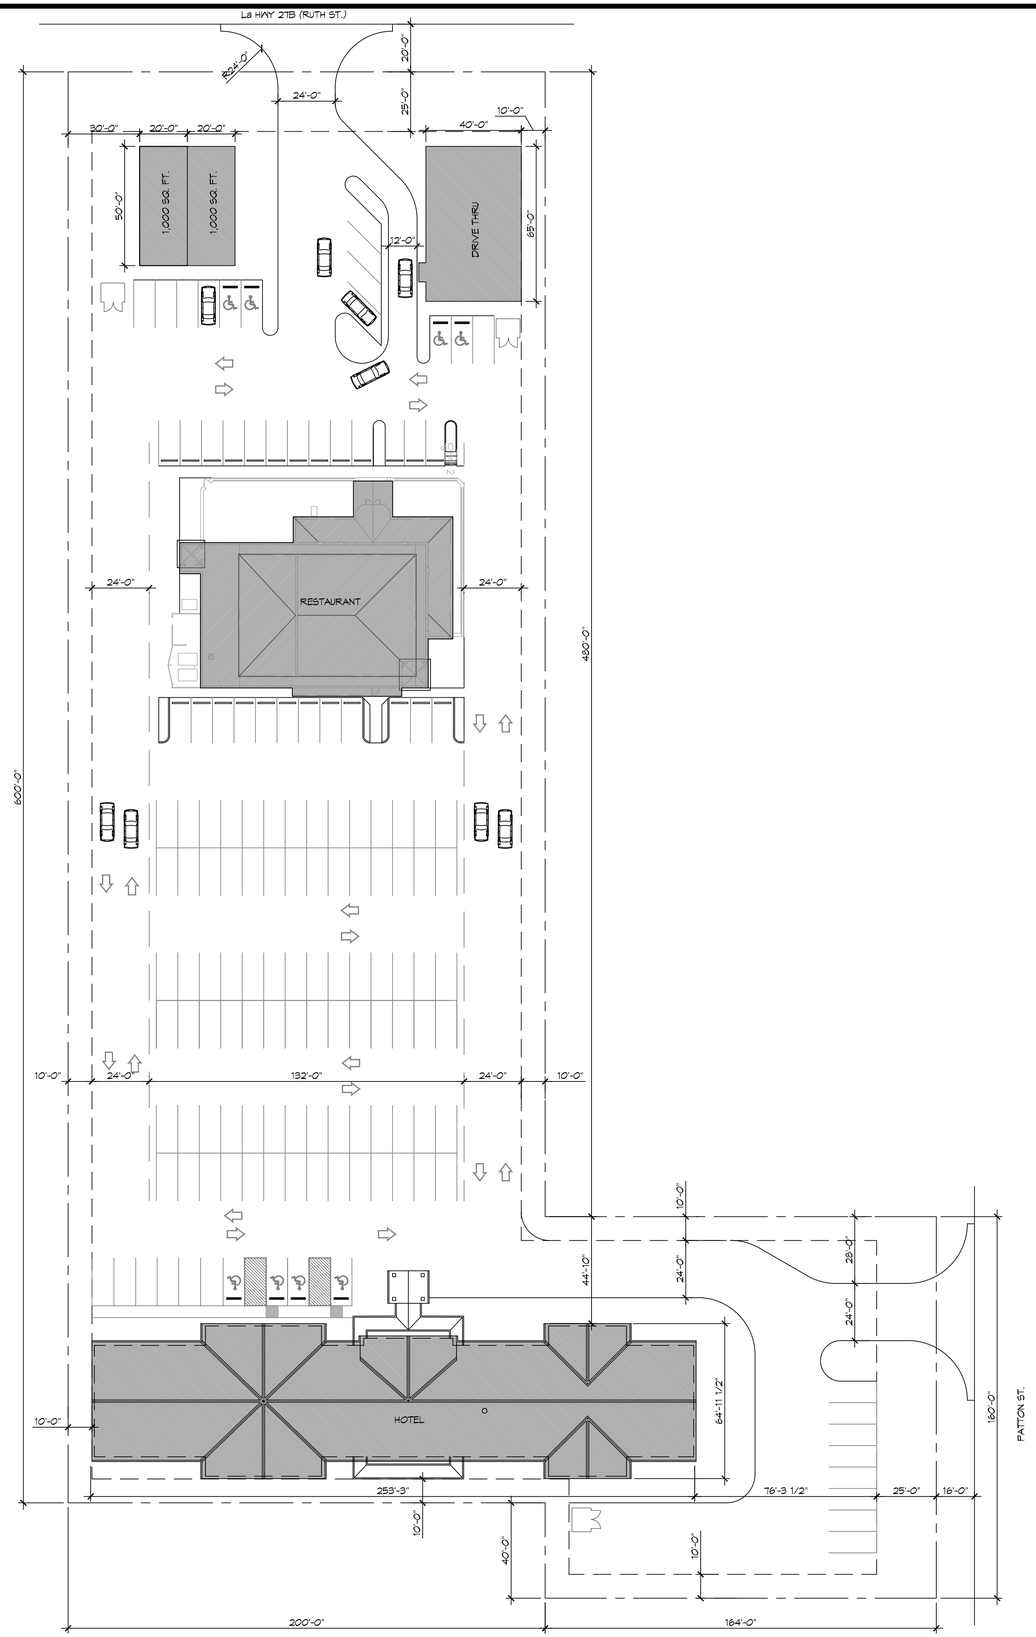

1 SITE PLAN
SCALE: 1" = 30'

PARKING STATISTICS

BUILDING	MIN. ALLOWABLE PARKING SPACES	PARKING SPACES SHOWN
HOTEL W/ 62 ROOMS	62	103
7,000 SQ. FT. RESTURANT	47	25
2,600 SQ. FT. F.F. DRIVE-THRU	17	7
GEN. BUSINESS 2,000 SQ. FT.	8	6
	TOTAL ALLOWABLE	TOTAL SHOWN
	134	141

DAMMON ENGINEERING, INC.
LOUISIANA & MISSISSIPPI
www.dammonengineering.com
info@dammonengineering.com
PH: 985.649.5832 F: 985.641.5990
Chief Engineer: Brian Mistich, PE
5500 Classen Trail
Slidell, LA 70458

#	DESCRIPTION	DATE

REVISIONS

SEAL:

SULPHUR LA. PROPERTY

2124 RUTH ST.
(LA HWY 27B)
SULPHUR, LA 70645

JOB No: -
DATE: MARCH, 2016
DRAWN BY: MWM
CHECKED BY: CKD

THIS DRAWING AND SPECIFICATION, AS AN INSTRUMENT OF PROFESSIONAL SERVICE, IS THE PROPERTY OF DAMMON ENGINEERING, INC. AND MUST BE RETURNED ON REQUEST. THIS DRAWING AND SPECIFICATION SHALL NOT BE REPRODUCED IN WHOLE OR IN PART, NOR SHALL THE INFORMATION CONTAINED HEREIN BE DISCLOSED TO OTHERS WITHOUT WRITTEN PERMISSION OF DAMMON ENGINEERING, INC. THIS DRAWING WAS PREPARED AND ENVISIONED WITHOUT KNOWLEDGE OF ANY OTHER PROPOSED OR EXISTING STRUCTURE OR FACILITY INTENDED FOR THE SITE SHOWN HEREIN.

SHEET TITLE:
PROPOSED SITE PLAN

DRAWING NUMBER:
C101

SHEET No: 1 of 52

FILE NAME: J:\- Active Work\sulphur, la\Drawings\Current Drawings\C101-Site Plan.dwg PLOT DATE & TIME: Thursday, March 31, 2016 10:30:41 AM