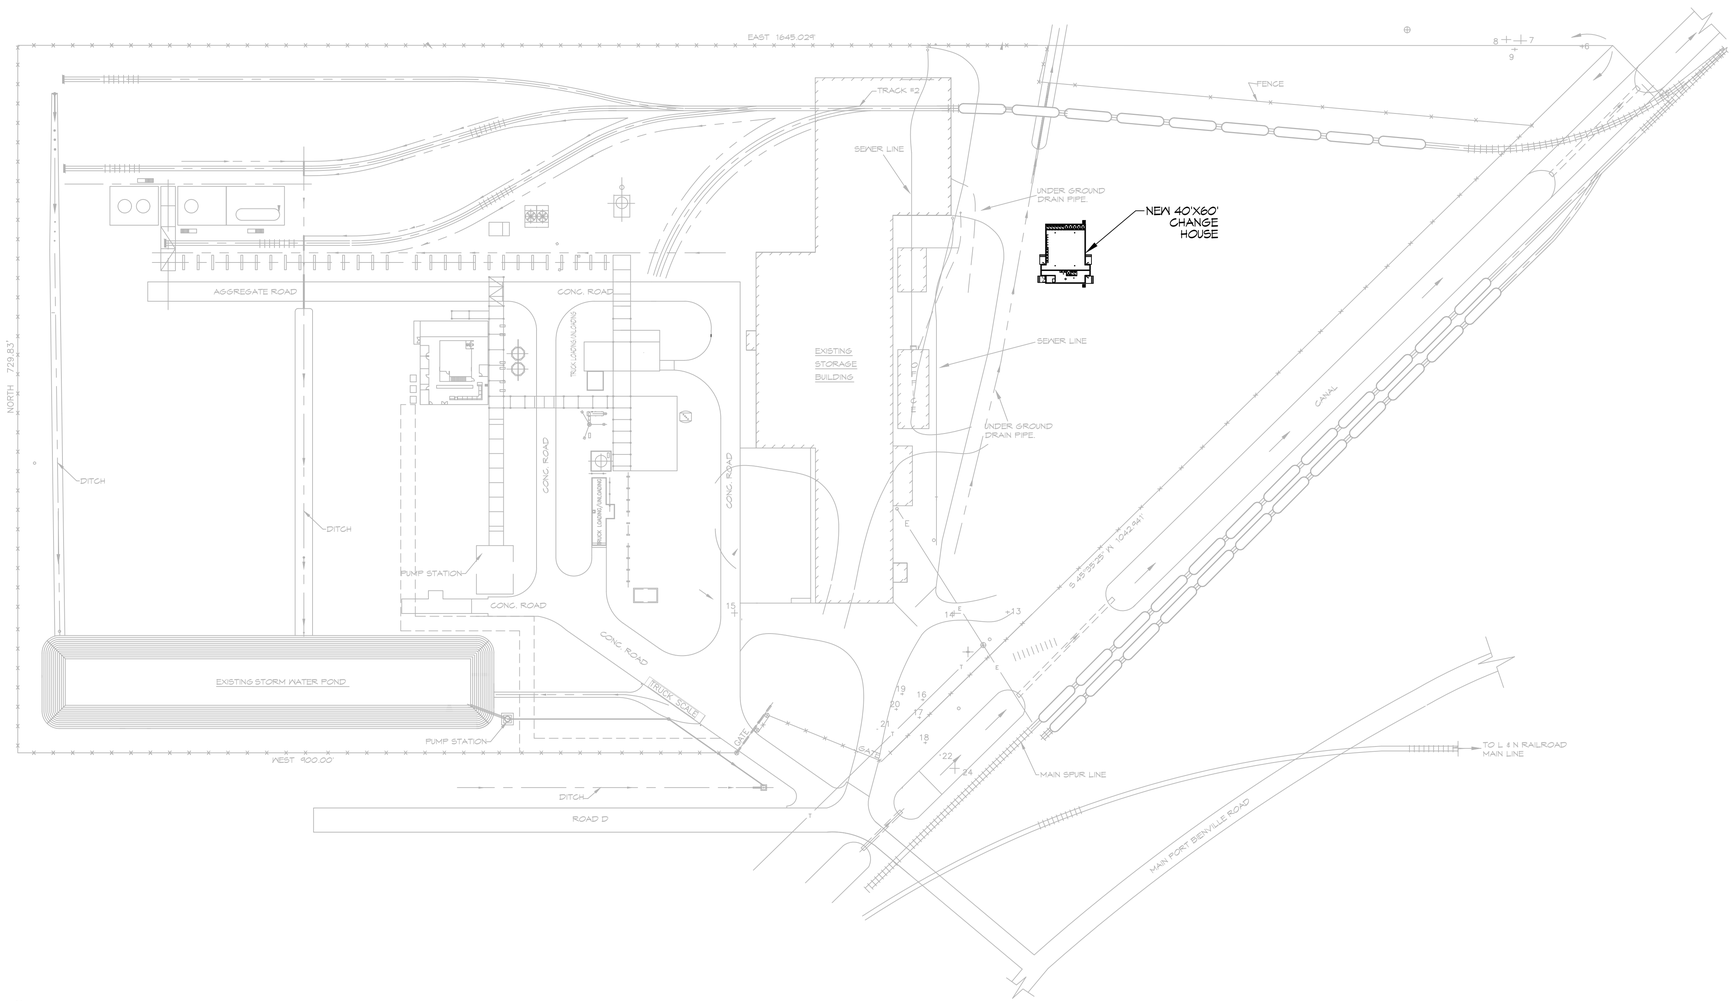

6 SITE PLAN

SCALE: 1" = 70'-0"

DAMMON ENGINEERING, INC.
LOUISIANA & MISSISSIPPI

Chief Engineer: Brian Mistich, PE
554 Old Spanish Trail
Slidell, LA 70458

www.dammonengineering.com
info@dammonengineering.com
PH: 985.649.5832

REVISIONS

#	DESCRIPTION	DATE

SEAL:

NEW RESTROOMS BUILDING

SNF POLYCHEMIE

3030 PORT & HARBOR DR. RD. D
BAY ST. LOUIS, MS. 39520

JOB No: 24-72 DATE: 01-25-2023
DRAWN BY: CKD CHECKED BY: JMS

This drawing is the property of Dammon Engineering, and is protected by copyright laws. Any reproduction of this drawing, in whole or in part, without the written permission of Dammon Engineering, and its owners thereof, shall be cause for legal action against the violator. Ownership of all drawings, specifications, and other documents prepared by Dammon Engineering, shall remain with those drawings, and shall not be used for any other project without the written permission of Dammon Engineering.

SHEET TITLE:
SITE PLAN

DRAWING NUMBER:
C101

SHEET No: 3 of 1