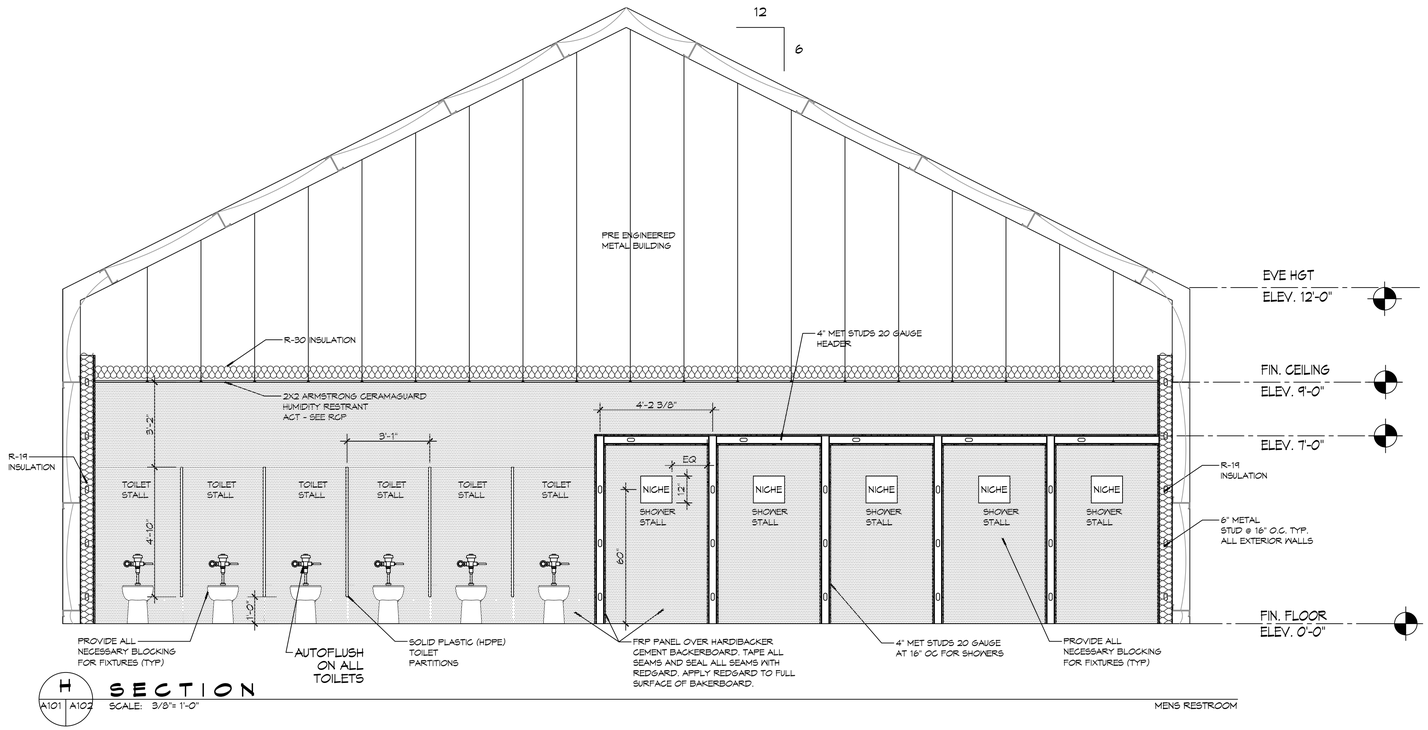

H A101 A102 SECTION
SCALE: 3/8"= 1'-0"
MENS RESTROOM

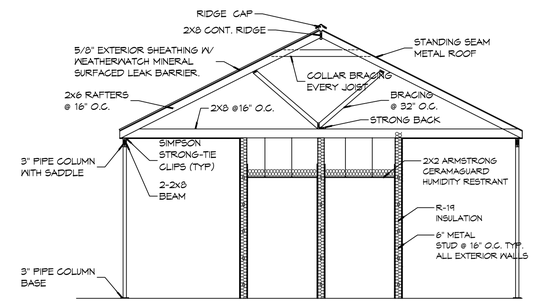

J A101 A102 ROOF FRAMING PLAN
SCALE: 3/16"= 1'-0"
VESTIBULE

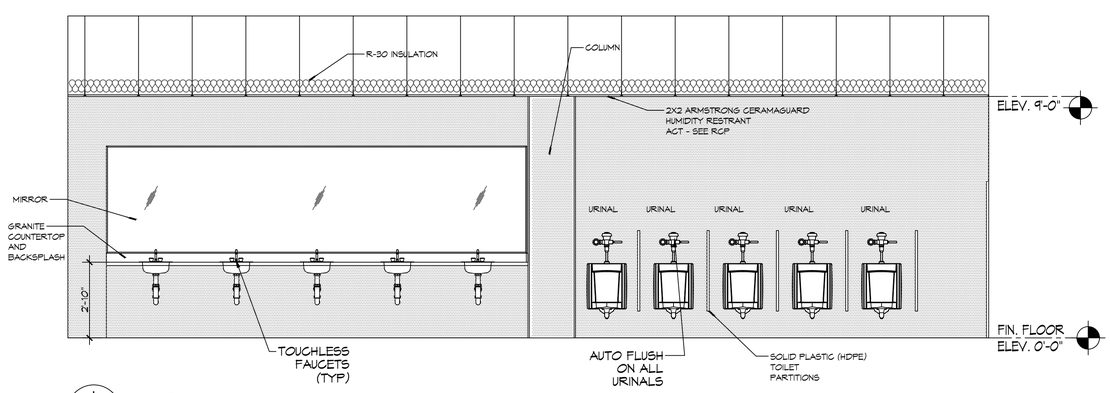

I A101 A102 SECTION
SCALE: 3/8"= 1'-0"
MENS RESTROOM

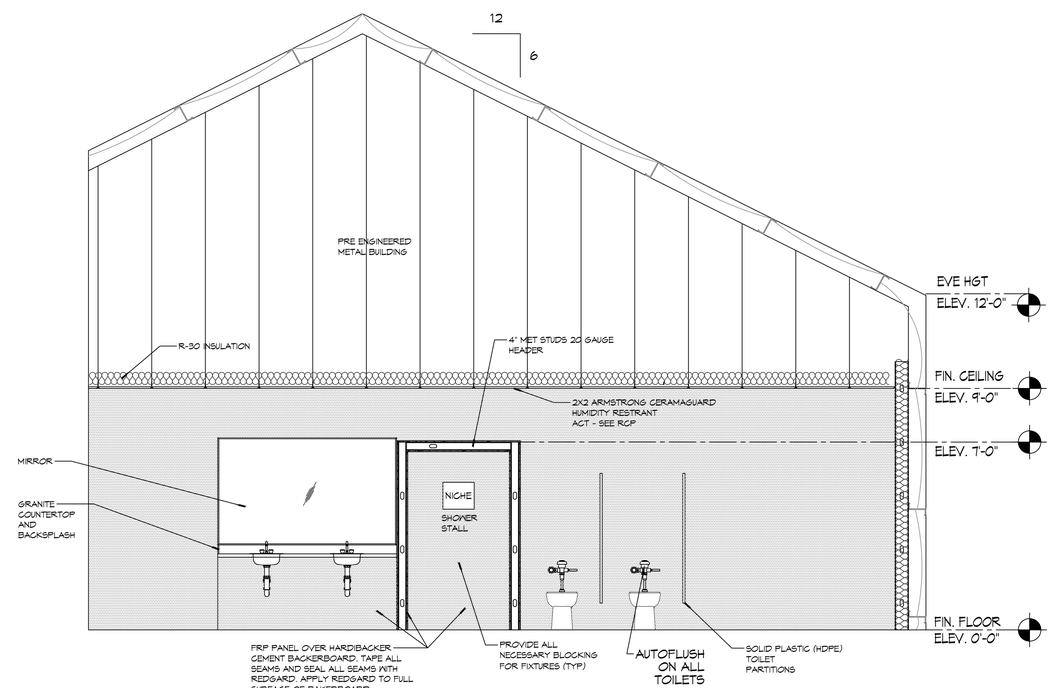

K A101 A102 SECTION
SCALE: 3/8"= 1'-0"
WOMENS RESTROOM

DAMMON ENGINEERING, INC.
LOUISIANA & MISSISSIPPI
www.dammonengineering.com
info@dammonengineering.com
PH: 985.649.5832
Chief Engineer: Brian Mistich, PE
64 Southern Trail
Slidell, LA 70458

REVISIONS

#	DESCRIPTION	DATE

SEAL:
BRIAN A. MISTICH
LICENSED PROFESSIONAL ENGINEER
20971
STATE OF MISSISSIPPI

NEW CHANGE HOUSE
SNF POLYCHEMIE
3080 PORT & HARBOR DR. RD. D
BAY ST. LOUIS, MS. 39520

JOB No: 2472 | DATE: 04-04-2023
DRAWN BY: GKD | CHECKED BY: BAM

SHEET TITLE:
BLDG SECTIONS

DRAWING NUMBER:
A102

SHEET No: 7 of 15

FILE NAME: J:\-- INDUSTRIAL SITES\2472 - SNF Polychemie Bridgewood Bay St. Louis\Drawings\Current Drawings\A102 - Building Section.dwg PLOT DATE & TIME: Wednesday, April 5, 2023 9:49:02 AM