FILE NAME: J:_ INDUSTRIAL (PROJ)\2472 - SNF Polychemie Biolevel Bay St Louis\Drawings\Current Drawings\A104 - Reflective Ceiling Plan.dwg PLOT DATE & TIME: Wednesday, April 5, 2023 8:45:18 AM

## CEILING TYPE

2X2 ARMSTRONG CERAMAGUARD HUMIDITY RESTRAINT CEILING TILES 9' AFF

## REFLECTED CEILING LEGEND

- F1 RECESSED LIGHT FIXTURE (9' AFF)
- F2 SUSPENDED LIGHT FIXTURE (9' AFF)
- F3 RECESSED LIGHT FIXTURE (9' AFF)
- EMERGENCY LIGHT FIXTURE - WALL MOUNTED
- RETURN AIR GRILLE
- SUPPLY AIR GRILLE
- EXIT LIGHT FIXTURE - CEILING MOUNTED

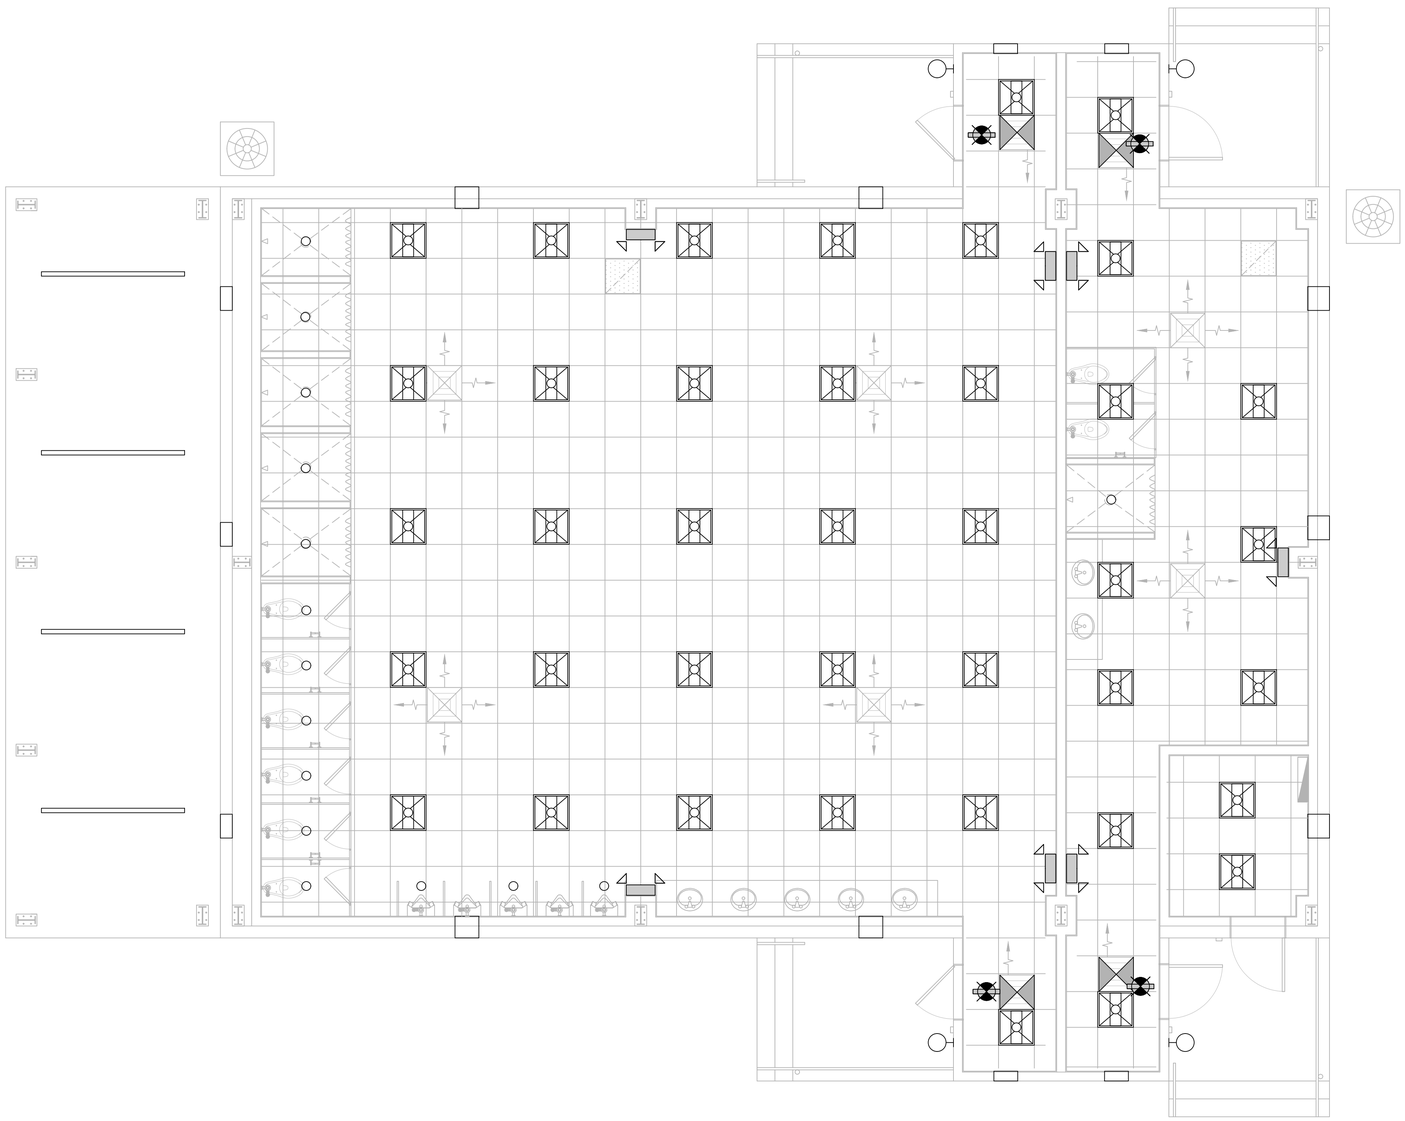

N 14 REFLECTIVE CEILING PLAN
SCALE: 1/4"= 1'-0"


DAMMON ENGINEERING, INC.
LOUISIANA & MISSISSIPPI
www.dammonengineering.com
info@dammonengineering.com
PH: 985.649.5832

Chief Engineer: Brian Mistich, PE
5544 Crystal Springs Trail
Slidell, LA 70458


| # | DESCRIPTION | DATE |
|---|---|---|
| | | |

REVISIONS

SEAL:
BRIAN A. MISTICH
LICENSED PROFESSIONAL ENGINEER
20971
STATE OF MISSISSIPPI

NEW CHANGE HOUSE

SNF POLYCHEMIE

3080 PORT & HARBOR DR. RD. D
BAY ST. LOUIS, MS. 39520

| | | | |
|---|---|---|---|
| JOB No: | 2472 | DATE: | 04-04-2023 |
| DRAWN BY: | CAD | CHECKED BY: | JMS |


THIS DRAWING IS THE PROPERTY OF DAMMON ENGINEERING, INC. AND MUST BE RETURNED UPON REQUEST. THE REPRODUCTION, IN WHOLE OR IN PART, OR USE OF THIS DESIGN OR DRAWING WITHOUT WRITTEN CONSENT OF DAMMON ENGINEERING, INC. IS PROHIBITED. ALL RIGHTS OF PROPERTY RIGHTS, INCLUDING COPYRIGHTS, ARE RESERVED BY THE OWNER OF THE DESIGN OR DRAWING. THE DESIGN DISCLOSED HEREIN WAS ORIGINALLY CREATED BY THE OWNER OF THE DESIGN OR DRAWING FOR USE ON A PROJECT WITH THE OWNER. IT IS SUBMITTED FOR REVIEW AND APPROVAL ONLY. THE DESIGN MAY NOT BE USED FOR ANY OTHER PROJECT WITHOUT THE WRITTEN CONSENT OF DAMMON ENGINEERING, INC.


SHEET TITLE:
REFLECTIVE CEILING PLAN

DRAWING NUMBER:
A104

SHEET No: 9 of 15