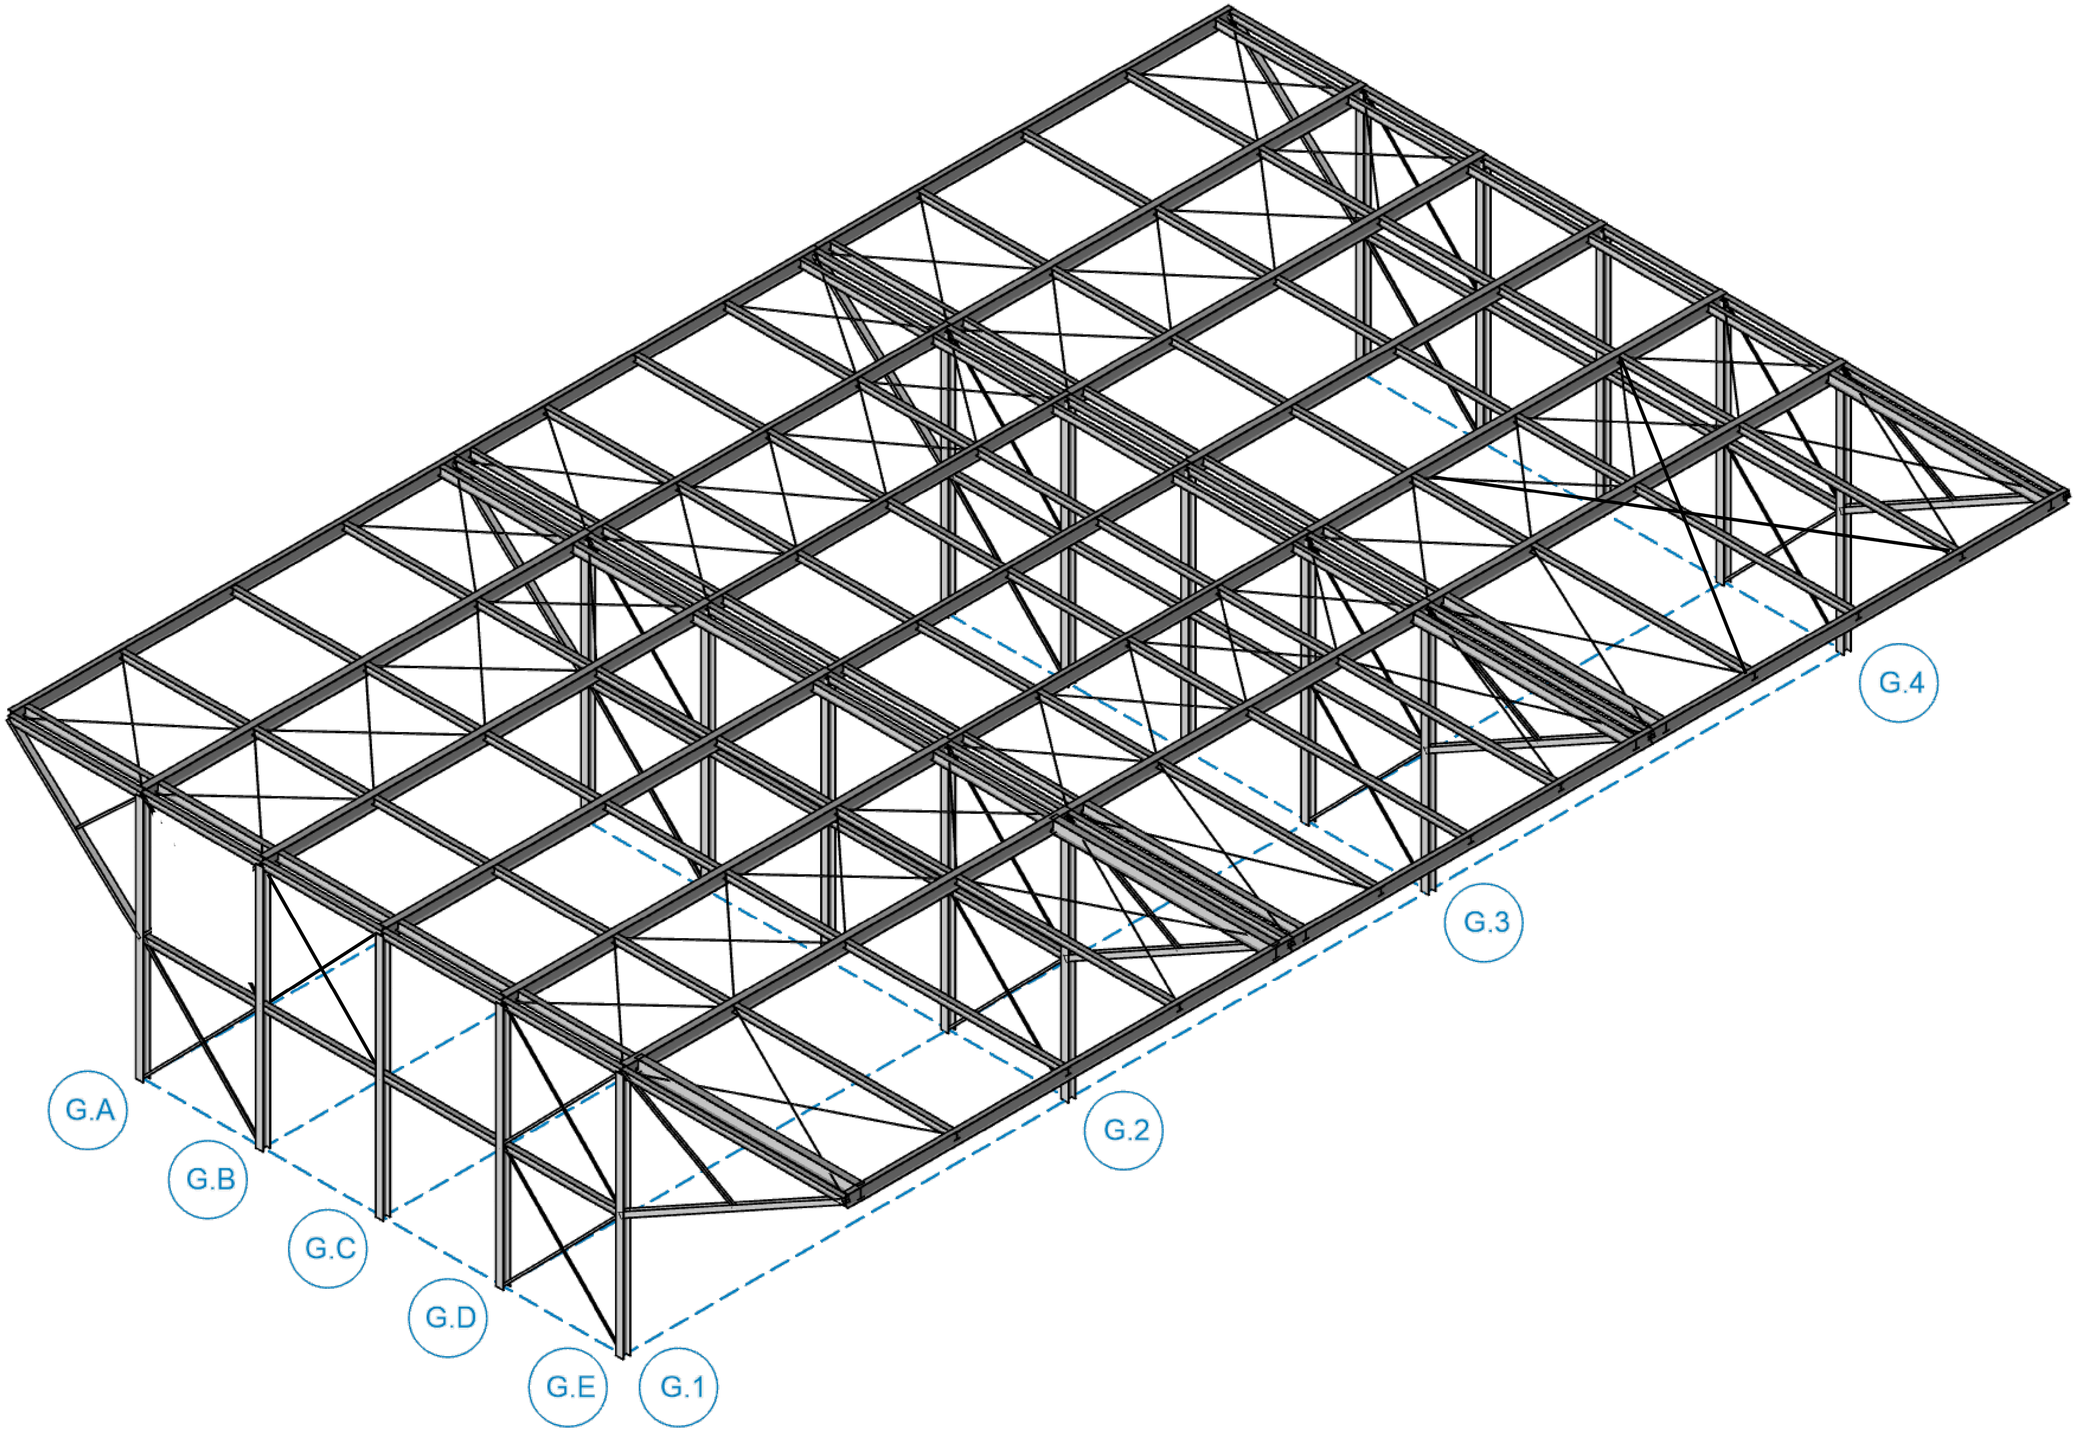

1 PROPOSED CRANE SUPPORT STRUCTURE
SCALE: N.T.S.

DAMMON ENGINEERING, INC.
LOUISIANA & MISSISSIPPI

Chief Engineer: Brian Mistich, PE
Staff Engineer: Trent Dammon
Sidell, LA 70458
www.dammonengineering.com
info@dammonengineering.com
PH: 985.649.5832

#	DESCRIPTION	DATE

REVISIONS

SEAL:

NEW CRANE SUPPORT STRUCTURE
SHELL OIL
FOURCHON JUNCTION RAISED FACILITY
FOURCHON, LA.

JOB No:	2400	DATE:	07-18-24
DRAWN BY:	CAD	CHECKED BY:	GDC

THIS DRAWING IS THE PROPERTY OF DAMMON ENGINEERING, INC. THE REPRODUCTION, IN WHOLE OR IN PART, OR USE OF THIS DESIGN OR DRAWING WITHOUT WRITTEN PERMISSION OF DAMMON ENGINEERING, INC. IS PROHIBITED. ALL RIGHTS RESERVED. THIS DRAWING IS PROVIDED FOR THE PROJECT NAMED HEREIN ONLY. ANY OTHER USE OR REPRODUCTION IS PROHIBITED.

SHEET TITLE:
PROPOSED CRANE SUPPORT STRUCTURE

DRAWING NUMBER:
S101

SHEET No: 1 of 3

FILE NAME: J:\- PROJECTS_ SHELL OIL - FOURCHON JUNCTION SUPPORTS STRUCTURE\Drawings\Current Drawings\S101A - Building Perspective.dwg PLOT DATE & TIME: Monday, July 29, 2024 11:27:00 AM