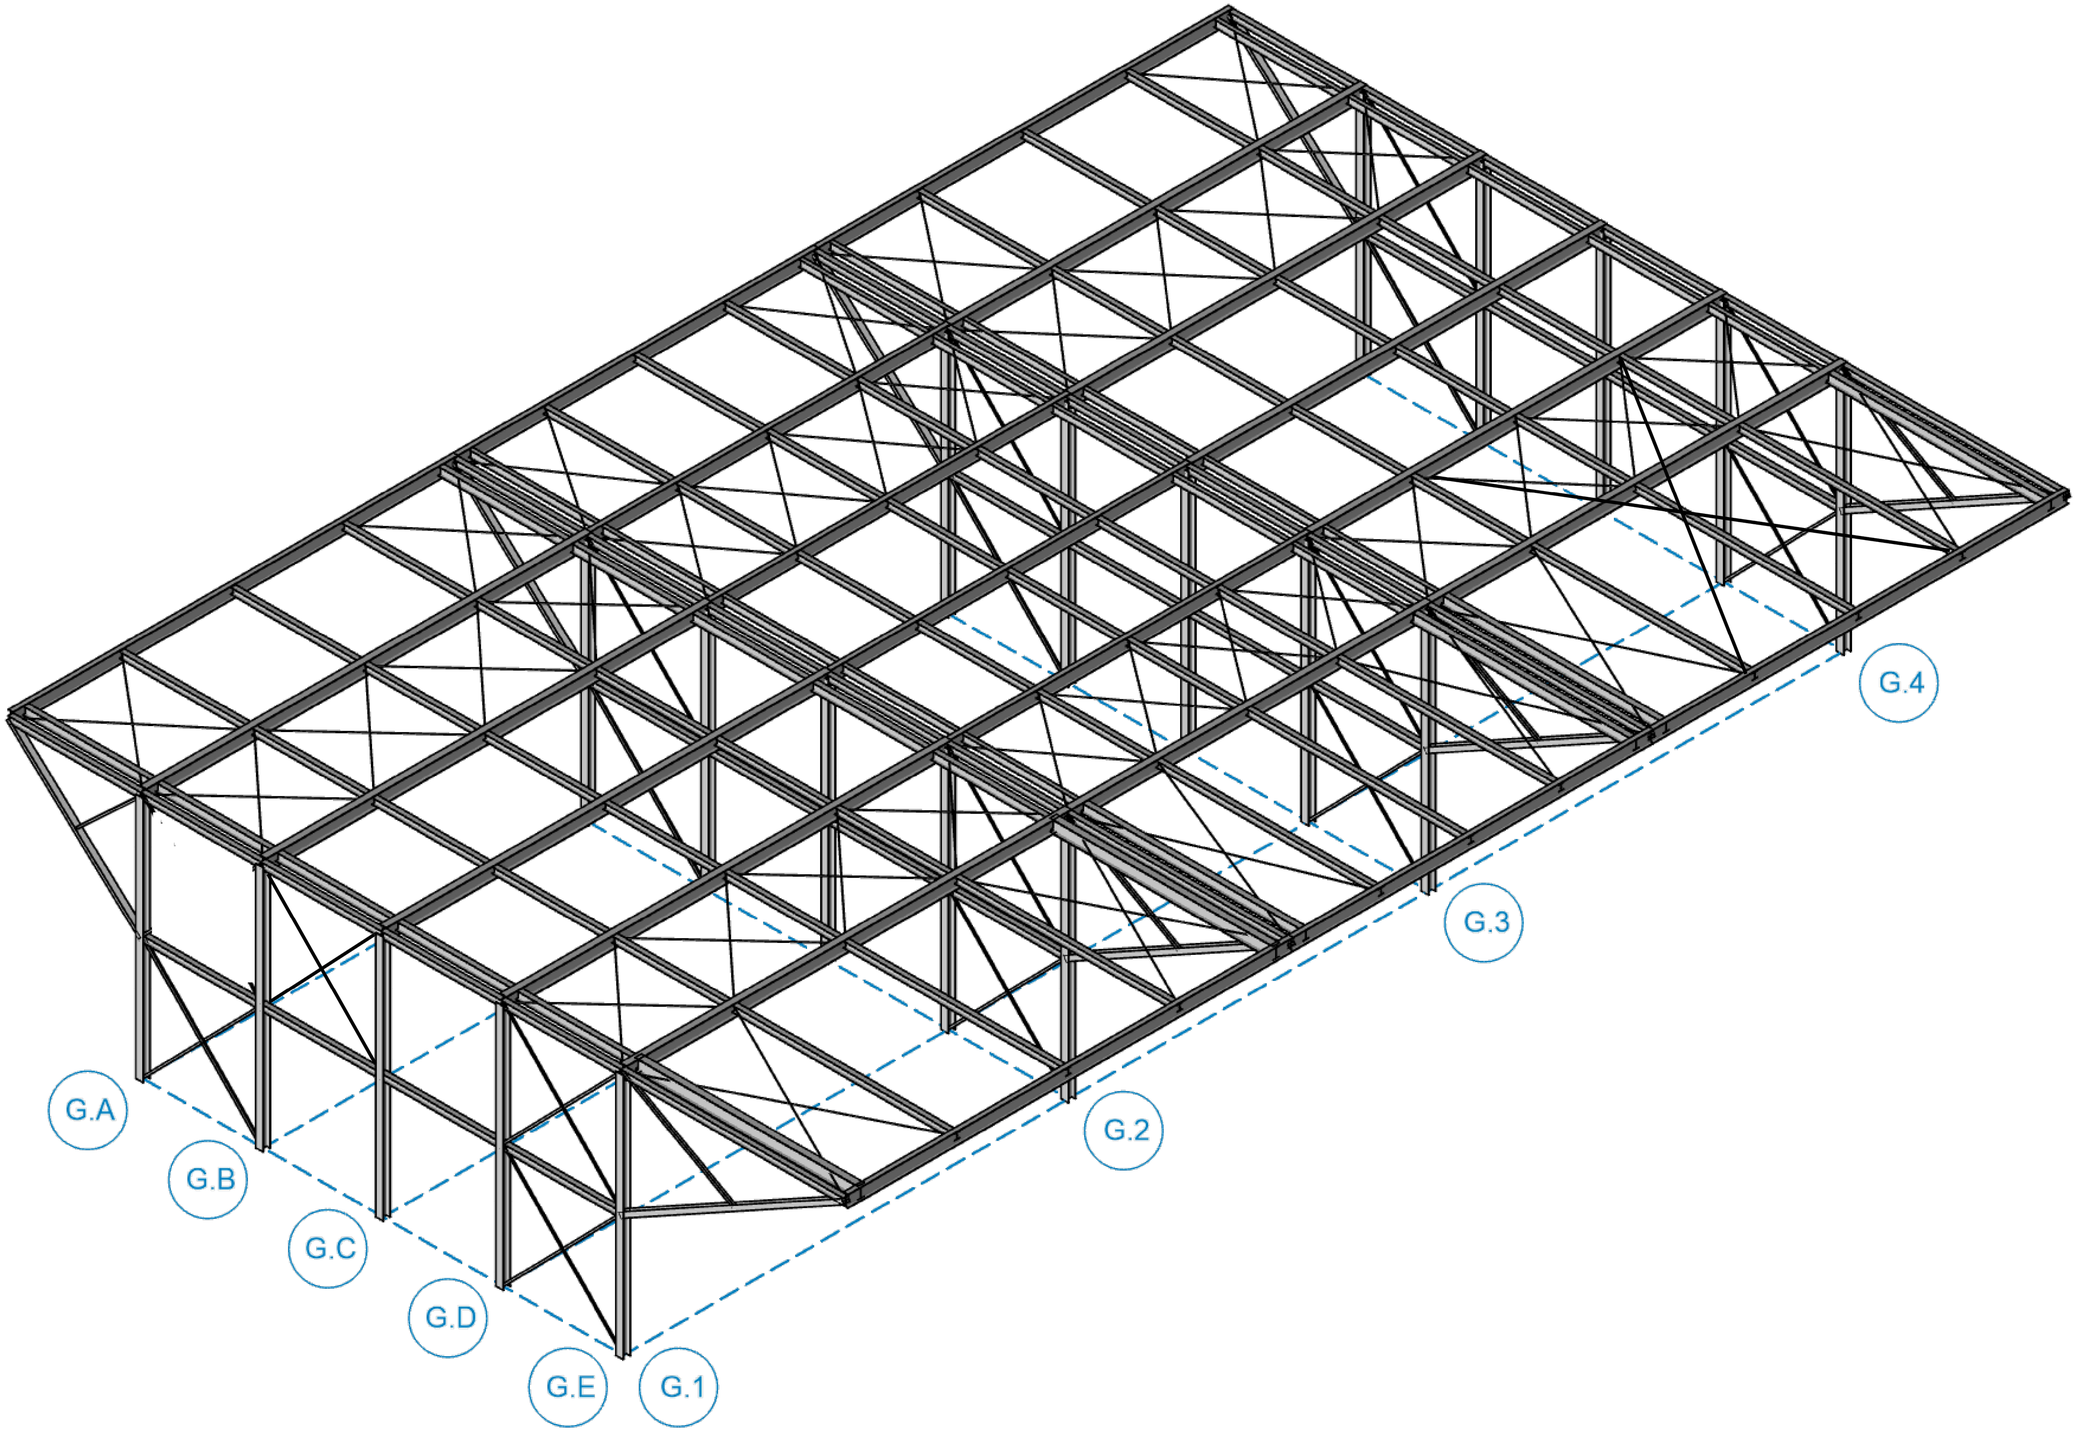

1 PROPOSED CRANE SUPPORT STRUCTURE
SCALE: N.T.S.

DAMMON ENGINEERING, INC.
LOUISIANA & MISSISSIPPI
www.dammonengineering.com
info@dammonengineering.com
PH: 985.649.5832
Chief Engineer: Brian Mistich, PE
5545 Sharon Trail
Slidell, LA 70458

#	DESCRIPTION	DATE

REVISIONS

SEAL:

NEW CRANE SUPPORT STRUCTURE
SHELL OIL
FOURCHON JUNCTION RAISED FACILITY
FOURCHON, LA.

JOB No: 2400 | DATE: 05-21-24
DRAWN BY: CAD | CHECKED BY: CDC

THIS DRAWING IS THE PROPERTY OF DAMMON ENGINEERING, INC. THE REPRODUCTION, IN WHOLE OR IN PART, OR USE OF THIS DESIGN OR DRAWING WITHOUT WRITTEN CONSENT OF DAMMON ENGINEERING, INC. IS PROHIBITED.

SHEET TITLE:
PROPOSED CRANE SUPPORT STRUCTURE

DRAWING NUMBER:
S101

SHEET No: 1 of 3

FILE NAME: J:\+ INDUSTRIAL SITES\Shenon Fourchon Junction Expansion Group\Drawings\Current Drawings\S101A - Building Perspective.dwg PLOT DATE & TIME: Tuesday, May 21, 2024 11:18:31 PM