CIVIL CONSTRUCTION DOCUMENTS FOR

TRAFFIC SIGNAL DESIGN AND ROADWAY IMPROVEMENTS
I-59 AND US HIGHWAY 11/MISSISSIPPI HIGHWAY 607
PICAYUNE, MS

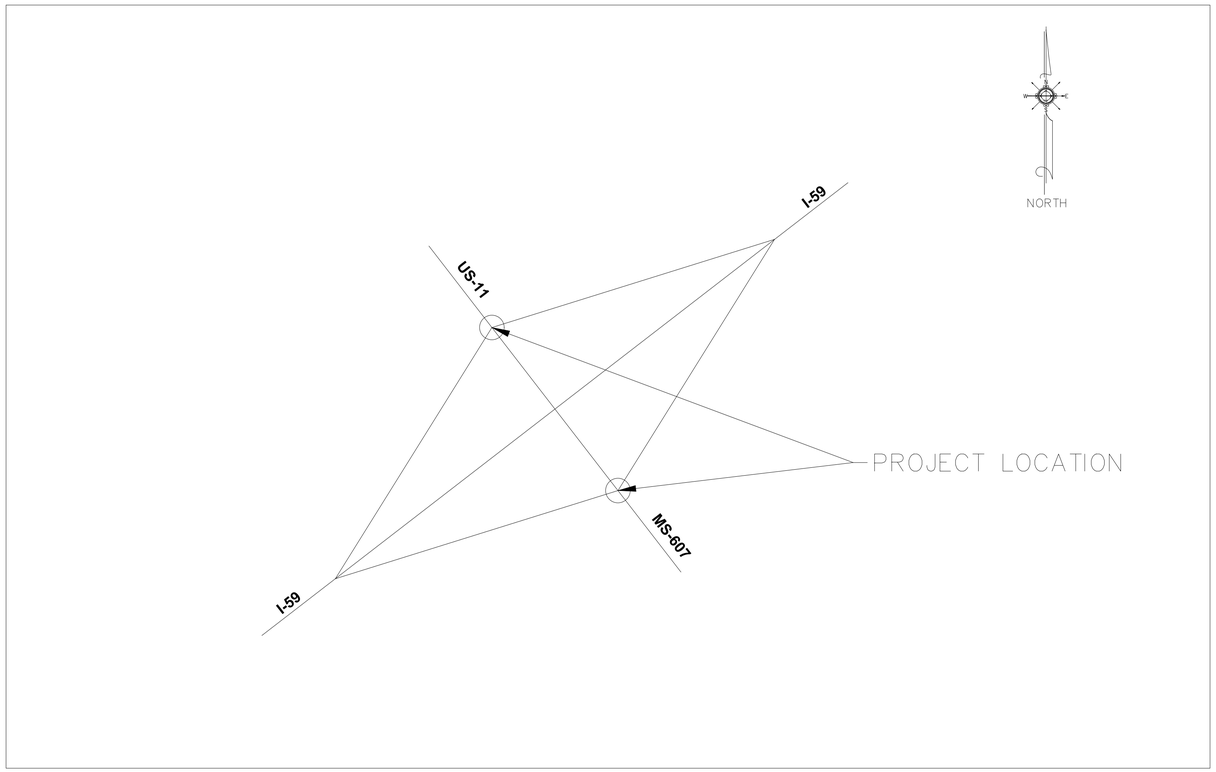

SITE LOCATION MAP

SCALE = N.T.S

Sheet List Table

Sheet Number	Sheet Description
G1	COVER SHEET
G2–G3	GENERAL NOTES
C1	TYPICAL SECTIONS
C2	QUANTITIES
C3–C4	ROADWAY LAYOUT
C5	PAVEMENT MARKING PLAN
C6–C9	ROADWAY CROSS SECTION
C10	EROSION PREVENTION AND SEDIMENTATION CONTROL PLAN
TS1	TRAFFIC SIGNAL LAYOUT I–59 SB
TS2	TRAFFIC SIGNAL LAYOUT I–59 NB
TS3	DETAILS OF TRAFFIC SIGNAL HEADS AND TRAFFIC SIGNAL SIGNS
TS4	PULLBOX AND CONDUIT DETAILS
TS5	CONTROLLER CABINET AND POWER SERVICE DETAILS
TS6	POWER SERVICE PEDESTAL
TS7	SPAN WIRE DETAILS
TS8	SIGNAL POLE AND PEDESTAL POLE FOUNDATION DETAILS
TS9	TRAFFIC CONTROL PLAN DETAILS
TS10	TRAFFIC SIGNAL GROUNDING DETAILS
TS11	LOOP DETECTOR DETAILS
TS12	STREET SIGN DETAILS
TS13	INTERSECTION LAYOUT DETAILS

MDOT ROADWAY DESIGN STANDARD DRAWINGS

WORKING NUMBER	TITLE
PM–4	PAVEMENT MARKING DETAILS FOR INTERCHANGE EXIT RAMPS (PARALLEL AND TAPER)
ECD–3	DETAILS OF SILT FENCE INSTALLATION
ECD–15	INLET PROTECTION DETAILS OF SANDBAGS
FM–1	DETAILS OF PAVED FLUMES
SD–1	DRIVEWAYS, CURB & GUTTER, & SIDEWALK

CONTACTS:

JURISDICTIONAL

MISSISSIPPI DEPARTMENT OF TRANSPORTATION **(UPDATE)**
DISTRICT SIX
6356 US HWY 49
HATTIESBURG, MISSISSIPPI 39401
PHONE: 601.544.6511
CONTACT: KELLY CASTLEBERRY

CONSULTANTS

KIMLEY-HORN AND ASSOCIATES, INC
6750 POPLAR AVE, SUITE 600
MEMPHIS, TN 38138
DOUGLAS SWETT - *PROFESSIONAL ENGINEER (MS)* - DOUGLAS.SWETT@KIMLEY-HORN.COM -901.374.9109

MISSISSIPPI ONE CALL SYSTEM, INC. 1-800-227-6477 STOP - CALL BEFORE YOU DIG

SCOPE OF WORK

INSTALLATION OF SPAN WIRE AND TRAFFIC SIGNALS INCLUDING VIDEO VEHICLE DETECTION AT THE I–59 NORTHBOUND AND SOUTHBOUND ON/OFF–RAMPS AT US–11/MS–607. OFFSITE IMPROVEMENTS CONSISTS OF: 1) WIDENING ALONG US–11 TO PROVIDE A SOUTHBOUND RIGHT–TURN LANE AT THE INTERSECTION OF US–11 AND I–59 SOUTHBOUND RAMP. 2) WIDENING ALONG I–59 NORTHBOUND OFF RAMP TO PROVIDE AN EASTBOUND RIGHT–TURN LANE AT THE INTERSECTION OF US–11 AND I–59 NORTHBOUND RAMP

No.	REVISIONS	DATE	BY

Kimley»Horn
420 N 20TH ST, SHIPT TOWER STE 2200, BIRMINGHAM, AL 35203
PHONE: 205-558-5831
WWW.KIMLEY-HORN.COM

DOUGLAS A. SWETT REGISTERED PROFESSIONAL ENGINEER 21447 STATE OF MISSISSIPPI 2/22/22

KHA PROJECT 142362033
DATE 2/2022
SCALE AS SHOWN
DESIGNED BY BST
DRAWN BY BST
CHECKED BY CBB

COVER SHEET

LOVE'S TRAVEL STOP
TRAFFIC SIGNAL DESIGN
PREPARED FOR
MDOT
PICAYUNE MS

SHEET NUMBER
G1

This document, together with the concepts and designs presented herein, as an instrument of service, is intended only for the specific purpose and client for which it was prepared. Reuse of and improper reliance on this document without written authorization and adaptation by Kimley-Horn and Associates, Inc. shall be without liability to Kimley-Horn and Associates, Inc.