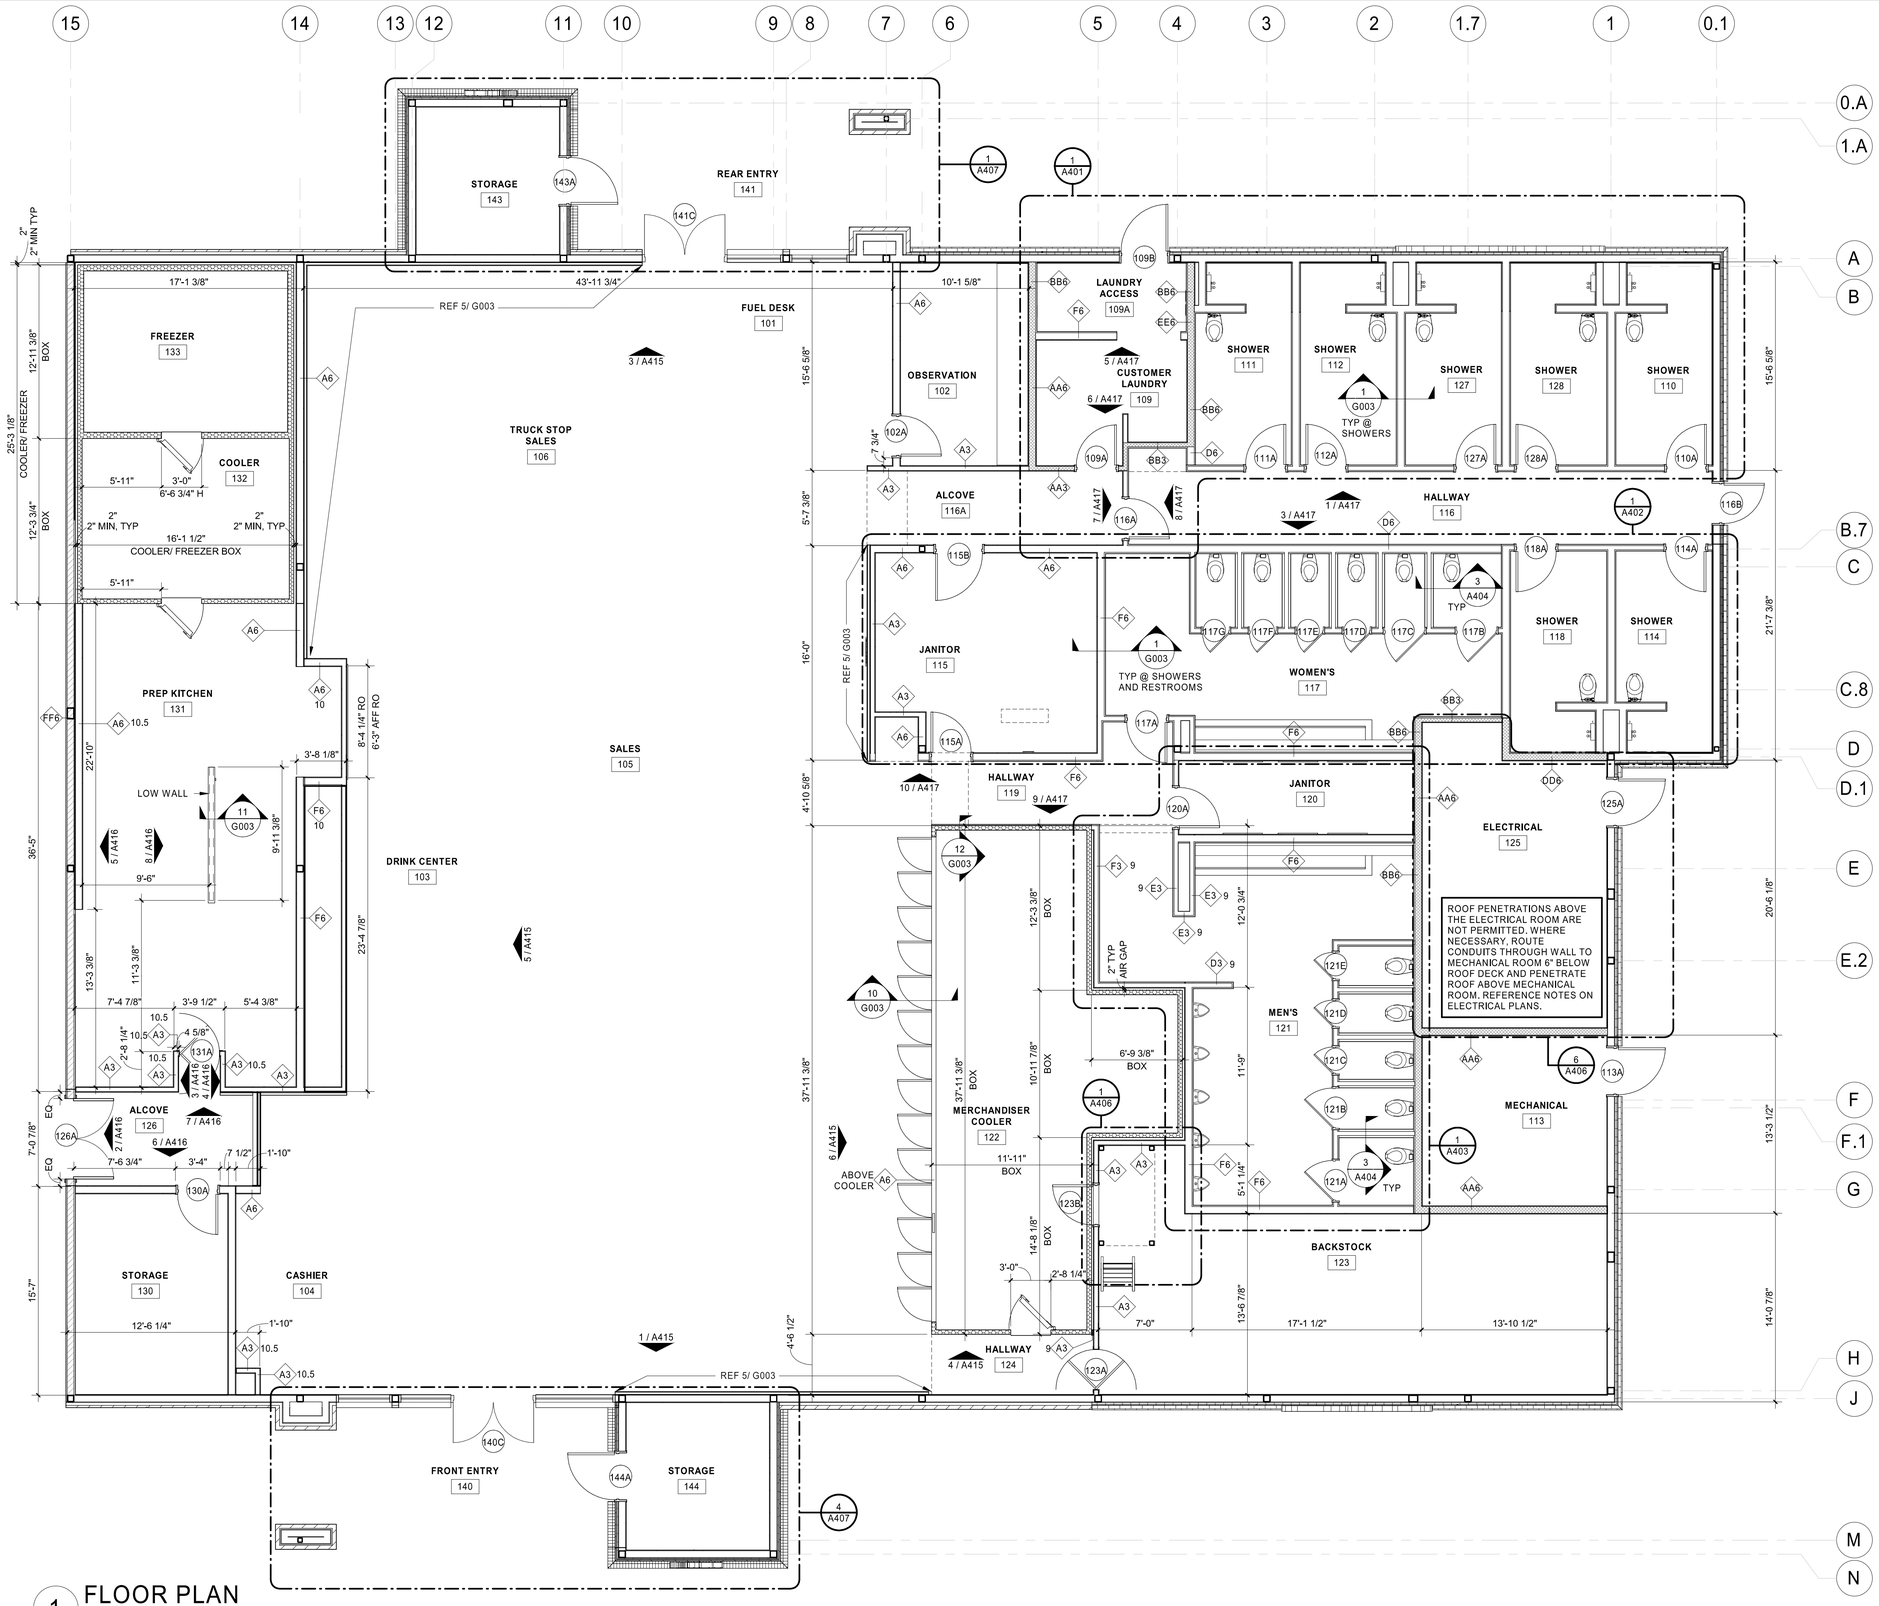

1 FLOOR PLAN
3/16" = 1'-0"

GENERAL NOTES

1. ALL DIMENSIONS TO FACE OF STUD UNO.
2. ALL EXTERIOR WALLS SHALL BE 6" METAL STUDS @ 16" OC
3. ALL INTERIOR WALLS SHALL BE 20 GA METAL STUDS @ 16" OC, UNLESS NOTED OTHERWISE
4. PROVIDE SOUND BATT INSULATION AT INTERIOR RESTROOM, SHOWER AND PARTITION WALLS
5. REFER TO SPECIFICATIONS FOR WALL INSULATION R-VALUES, TYP ALL SHEETS.

HFA
HARRISON FRENCH & ASSOCIATES, PLLC
t 479.273.7780
1705 S. Walton Blvd., Suite 3
Bentonville, Arkansas 72712
www.hfa-ae.com

STIPULATION FOR REUSE
THIS DRAWING WAS PREPARED FOR USE ON A SPECIFIC SITE AT NICHOLSON, MS CONTEMPORANEOUSLY WITH ITS ISSUE DATE ON 02/06/23 AND IT IS NOT SUITABLE FOR USE ON A DIFFERENT PROJECT SITE OR AT A LATER TIME. USE OF THIS DRAWING FOR REFERENCE OR EXAMPLE ON ANOTHER PROJECT REQUIRES THE SERVICES OF PROPERLY LICENSED ARCHITECTS AND ENGINEERS. REPRODUCTION OF THIS DRAWING FOR REUSE ON ANOTHER PROJECT IS NOT AUTHORIZED AND MAY BE CONTRARY TO THE LAW.

Love's
STORE NUMBER: 860
I-59, EXIT 1
NICHOLSON, MS 39466
JOB NUMBER: 03-23-30009
T1-180

ISSUE BLOCK

CHECKED BY:	MAP
DRAWN BY:	ASE
DOCUMENT DATE:	02/06/23
PROTO:	T1-180
PROTO CYCLE:	Q4 - 2022

REGISTERED ARCHITECT
BOGUE L. EBBRECHT
4925
STATE OF MISSISSIPPI
Bogue Louis Ebbrecht
Digitally signed by Bogue Louis Ebbrecht
DN: C=US, E=bebbrecht@hfa-ae.com, CN=Bogue Louis Ebbrecht, O=Harrison French and Associates, L=Bentonville, S=ARKANSAS, C=US
Date: 2023.02.07 15:50:49-06'00'

LOVE'S FLOOR PLAN

SHEET:
A101