GENERAL NOTES:

1. SHOWER SLAB, REF 11/ A405
2. DIMENSIONS ARE TO FACE OF STUDS, UNO
3. REFER TO SHOWER AND RESTROOM BLOCKING ELEVATION FOR BLOCKING LOCATIONS

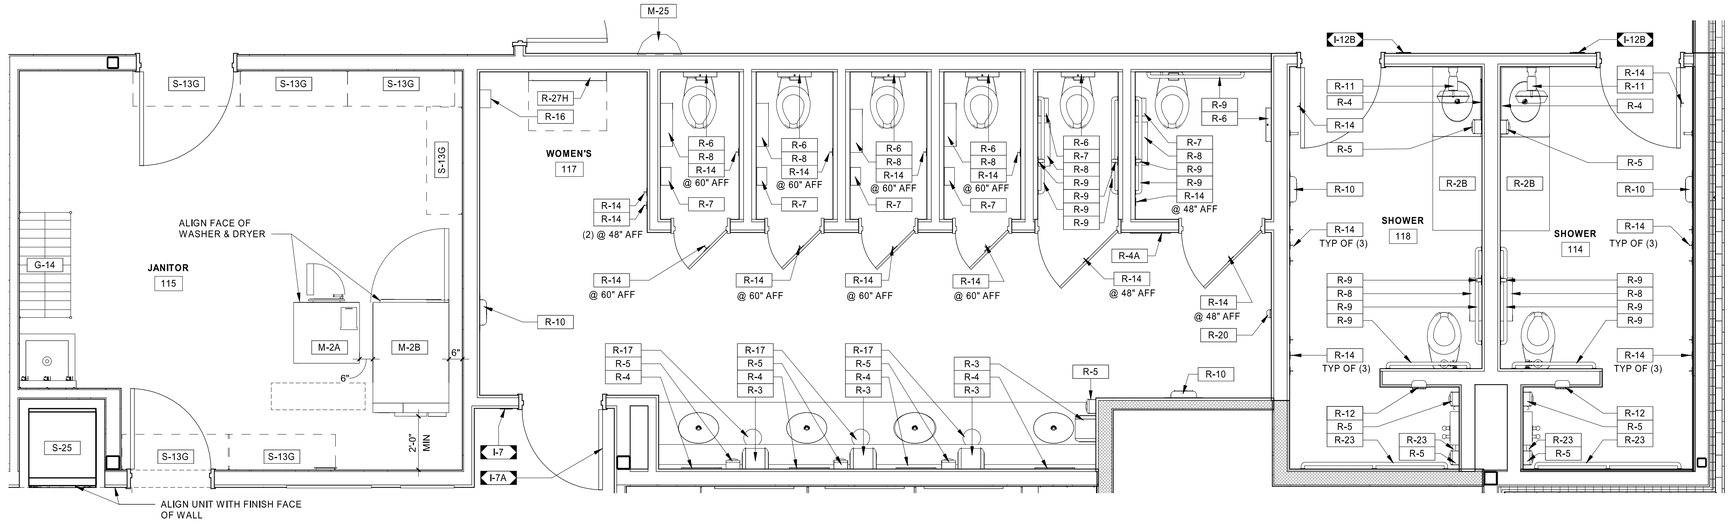

2 ENLARGED SHOWER AND WOMEN'S RESTROOM EQUIPMENT PLAN

3/8" = 1'-0"

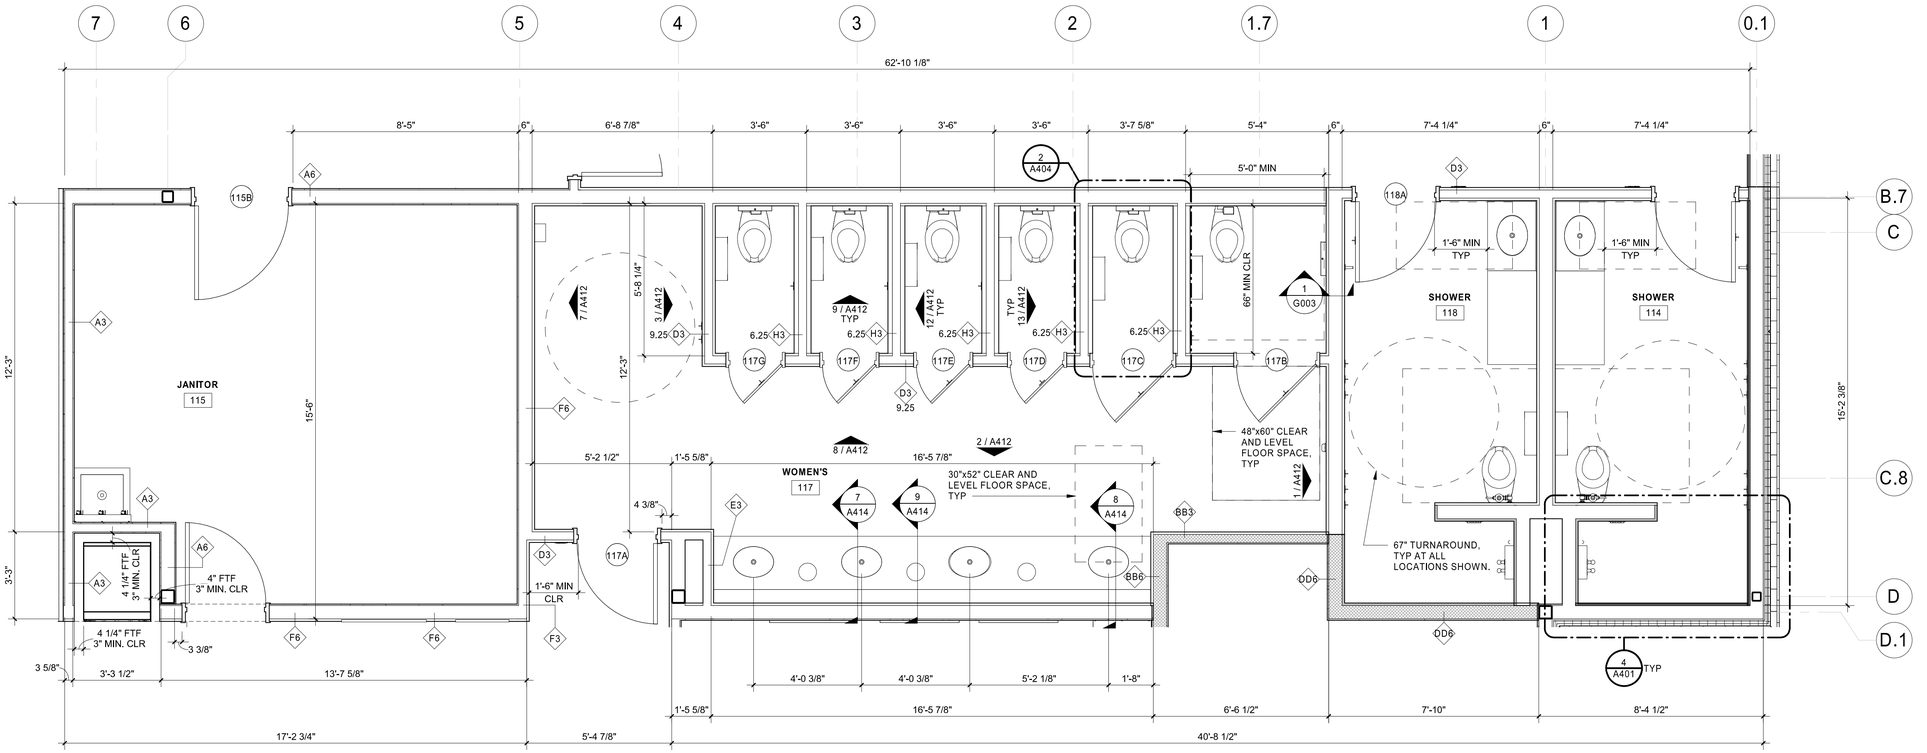

1 ENLARGED SHOWER AND WOMEN'S RESTROOM

3/8" = 1'-0"

HFA
HARRISON FRENCH
& ASSOCIATES, PLLC
t 479.273.7780
1705 S. Walton Blvd., Suite 3
Bentonville, Arkansas 72712
www.hfa-ac.com

STIPULATION FOR REUSE
THIS DRAWING WAS PREPARED FOR USE ON THE PROJECT LISTED IN NICHOLSON, MS. ANY REUSE WITHOUT WRITTEN VERIFICATION OR ADAPTATION BY HFA FOR THE SPECIFIC PURPOSE INTENDED WILL BE AT USER'S SOLE RISK AND WITHOUT LIABILITY OR LEGAL EXPOSURE TO HFA. ANY SUCH USE BY USER ON ANOTHER PROJECT, OR EXTENSION OF THE PROJECT, EXCEPT BY AGREEMENT OR WITH THE PRIOR WRITTEN CONSENT OF HFA SHALL BE WITHOUT LIABILITY TO HFA, AND USER SHALL INDEMNIFY AND HOLD HFA HARMLESS FROM ALL CLAIMS, DAMAGES, LOSSES AND EXPENSES, INCLUDING ATTORNEYS' FEES AND COURT COSTS, ARISING OUT OF OR RESULTING THEREFROM. REPRODUCTION OF THIS DRAWING FOR ANY PURPOSE WHATSOEVER SHALL NOT BE AUTHORIZED AND MAY BE CONTRARY TO FEDERAL LAW.

Love's

STORE NUMBER: 860
I-59, EXIT 1
NICHOLSON, MS 39466
JOB NUMBER: 03-23-30009
T1-180

ISSUE BLOCK

CHECKED BY:	MAP
DRAWN BY:	ASE
DOCUMENT DATE:	02/06/23
PROTO:	T1-180
PROTO CYCLE:	Q4 - 2022

REGISTERED ARCHITECT
BOGUE L. EBBRECHT
4925
STATE OF ARKANSAS
Bogue Louis Ebbrecht
Digitally signed by Bogue Louis Ebbrecht
DN: cn=Bogue Louis Ebbrecht, o=Harrison French and Associates, L=Bentonville, S=ARKANSAS, C=US
Date: 2023.02.07 15:52:47 -06'00'

SHOWERS & RESTROOM PLANS

SHEET:
A402

2/6/2023 9:29:49 PM
C:\Users\melyssa.prenger\Documents\2021 Revit Projects\Loves_Nicholson_MS_ARC_T2_180_v21_HFA.Melyssa.Prenger.rvt