DOOR SCHEDULE

MARK	ROOM NAME	DOOR TYPE	WIDTH	HEIGHT	DOOR MATERIAL	DOOR FINISH	FRAME MATERIAL	FRAME FINISH	GLAZING	HEAD	JAMB	THRESHOLD	REMARKS
200	ENTRY	J	3'-0"	7'-0"	ALUM.	BLACK	ALUM.	BLACK	1/2" SOLAR GRAY	8/BGA314	10/BGA314	8/BGA601	NOTE 8 & 11
201B	DINING	A	3'-0"	7'-0"	ALUM.	BLACK	ALUM.	BLACK	1/2" SOLAR GRAY	3/BGA602	4/BGA602	8/BGA601	NOTE 8 & 11
202	SERVICE	F	3'-0"	6'-8"	IMPACT	PLAM. (LM-38)	METAL	PAINT (PT-61)	PORT.	10/BGA601	11/BGA601	NONE	NOTE 9
203	PREP	D	3'-8"	7'-0"	HOLLOW METAL: 16 GA (INSULATED)	PAINT PT-61	METAL	PAINT PT-61	PORT.	4/BGA601	5/BGA601	8/BGA601	NOTE 7 & 8
204	OFFICE	B	3'-0"	6'-8"	HOLLOW METAL	PAINT PT-61	ALUM.	BRONZE	NONE	6/BGA601	7/BGA601	NONE	

NOTES

1. PREWIRE ALL DOORS AND FRAME FOR SECURITY SYSTEM CONNECTIONS
2. CARE SHALL BE TAKEN NOT TO SCRATCH OR MAR GLASS IN ANY FASHION. ANY FLAWED GLAZING WILL HAVE TO BE REPLACED PRIOR TO PROJECT CLOSEOUT.
3. ALL DOOR HARDWARE IS TO BE LEVER TYPE COMPLYING WITH THE AMERICANS WITH DISABILITIES ACT (ADA) AND ANY APPLICABLE STATE AND LOCAL ACCESSIBILITY CODES.
4. NOT USED.
5. ALL CLOSERS ARE TO BE INSTALLED ON THE INTERIOR SIDE OF DOORS, UNLESS OTHERWISE NOTED.
6. ALL INTERIOR DOOR OPENINGS TO HAVE A 3 5/8" BOX BEAM HEADER, TYP.
7. PROVIDE 1/4" CONT. METAL REINFORCEMENT AT HINGE SIDE OF DOOR - DRILL AND TAP FOR CONT. HINGE.
8. PROVIDE METAL REINFORCEMENT AT HEAD OF FRAME - DRILL AND TAP FOR CLOSER ATTACHMENT.
9. ELIASON EASY SWING IMPACT DOOR SCP-8, FRAME TO BE WITHOUT STOPS.
10. PAINT EXTERIOR SIDE OF DOOR AND FRAME TO MATCH C-STORE EIFS-1, PAINT INTERIOR SIDE OF DOOR PT-61.
11. A READILY VISIBLE DURABLE SIGN TO BE POSTED ON THE EGRESS SIDE ON OR ADJACENT TO THE DOOR STATING: "THIS DOOR TO REMAIN UNLOCKED WHEN THIS SPACE IS OCCUPIED." THE SIGN SHALL BE IN LETTERS 1 INCH HIGH ON A CONTRASTING BACKGROUND.

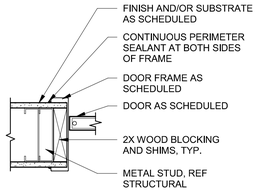

9 IMPACT DOOR - JAMB
1 1/2" = 1'-0"

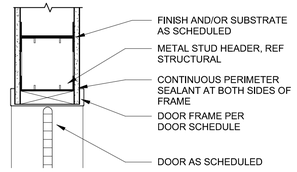

8 IMPACT DOOR - HEAD
1 1/2" = 1'-0"

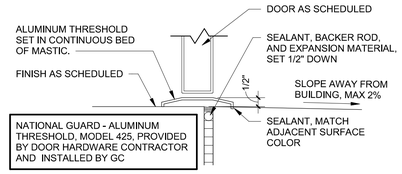

7 SADDLE THRESHOLD
3" = 1'-0"

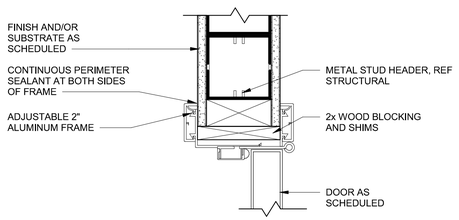

6 TYPICAL ALUMINUM FRAME HEAD
3" = 1'-0"

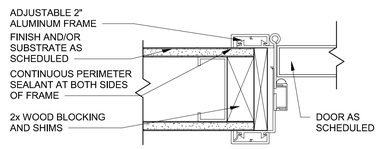

5 TYPICAL ALUMINUM FRAME JAMB
3" = 1'-0"

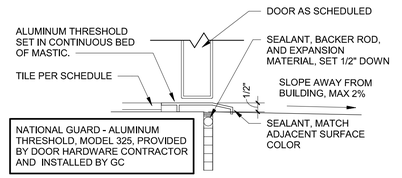

4 HALF SADDLE/ OFFSET THRESHOLD AT TILE
3" = 1'-0"

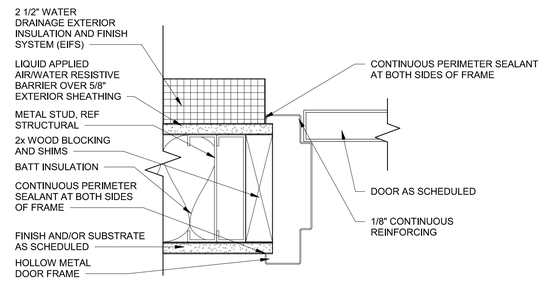

3 EXTERIOR JAMB DETAIL
3" = 1'-0"

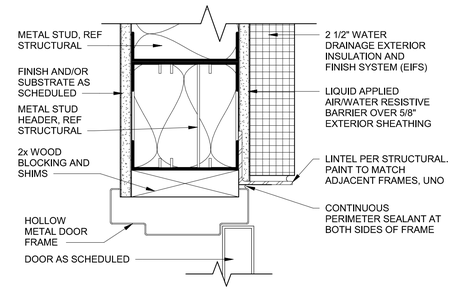

2 EXTERIOR HEAD DETAIL
3" = 1'-0"

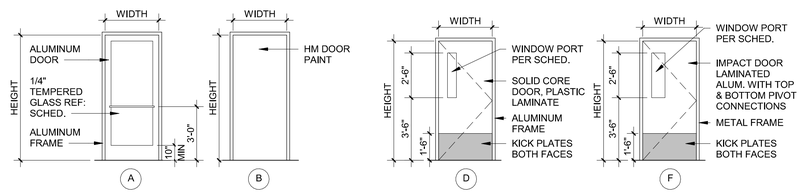

1 DOOR ELEVATIONS
1/4" = 1'-0"

HFA
HARRISON FRENCH
& ASSOCIATES, PLLC
t 479.273.7780
1705 S. Walton Blvd., Suite 3
Bentonville, Arkansas 72712
www.hfa-ae.com

STIPULATION FOR REUSE
THIS DRAWING WAS PREPARED FOR USE ON A PROJECT BY HARRISON FRENCH & ASSOCIATES, PLLC. NICHOLSON, MS
LOVE'S TRAVEL STOPS & COUNTRY STORES, INC. ("LOVE'S") MAY USE THIS DRAWING ON THE PROJECT SITE OR AT A LATER TIME FOR ADDITIONS TO, OR REPAIR OR MAINTENANCE OF, THE PROJECT, BUT NOT ON ANOTHER PROJECT OR EXAMPLE ON ANOTHER PROJECT WITHOUT THE PRIOR WRITTEN CONSENT OF LICENSED LANDSCAPE ARCHITECTS AND ENGINEERS. REPRODUCTION OF THIS DRAWING FOR ANY PURPOSE WHATSOEVER EXCEPT AS AUTHORIZED AND MAY BE CONTRARY TO THE LAW.

Love's
STORE NUMBER: 860
I-59, EXIT 1
NICHOLSON, MS 39466
JOB NUMBER: 03-23-30099
BOJANGLES

ISSUE BLOCK

CHECKED BY:	MAP
DRAWN BY:	ASE
DOCUMENT DATE:	02/06/23
PROTO:	BOJANGLES
PROTO CYCLE:	Q4 - 2022

REGISTERED ARCHITECT
BOGUE L. EBBRECHT
4925
STATE OF MISSISSIPPI
SURVEYOR
Bogue Louis Ebbrecht
Digitally signed by Bogue Louis Ebbrecht
DN: cn=Bogue Louis Ebbrecht, o=Harrison French & Associates, l=Bentonville, s=ARKANSAS, c=US
Date: 2023.02.07 15:56:29-06'00'

DOOR AND WINDOW SCHEDULES, ELEVATIONS, AND DETAILS

SHEET:
BGA601

2/7/2023 1:09:01 PM
C:\Users\melyssa.prenger\Documents\2021 Revit Projects\Loves_Nicholson_MS_ARC_FT_BG_v21_HFA.Melyssa.Prenger.rvt
Love's BGA601-DOOR AND WINDOW SCHEDULES, ELEVATIONS, AND DETAILS